
EXPLORATORY HOLE LOCATION PLAN

Example Relief Road, Ennis: Ground Investigation Contract


1. Hole positions are indicative. Each hole is to be set out from the coordinates in the table and Schedule 2, and its final position agreed with the Investigation Supervisor before work starts (specification S1.8.18).
2. Buried services are not shown. Utility records are to be obtained and every position scanned for services (CAT and Genny) before breaking ground (specification S1.8.5).
3. Depths are scheduled depths below ground level, as in Schedule 2. Ground levels are to be surveyed at each hole as set out.
4. The plan is in sheets along the alignment, which overlap at the match lines. Each sheet's table lists the holes between its match lines; a hole drawn in an overlap is listed on the sheet it belongs to.
5. Base map © OpenStreetMap contributors.

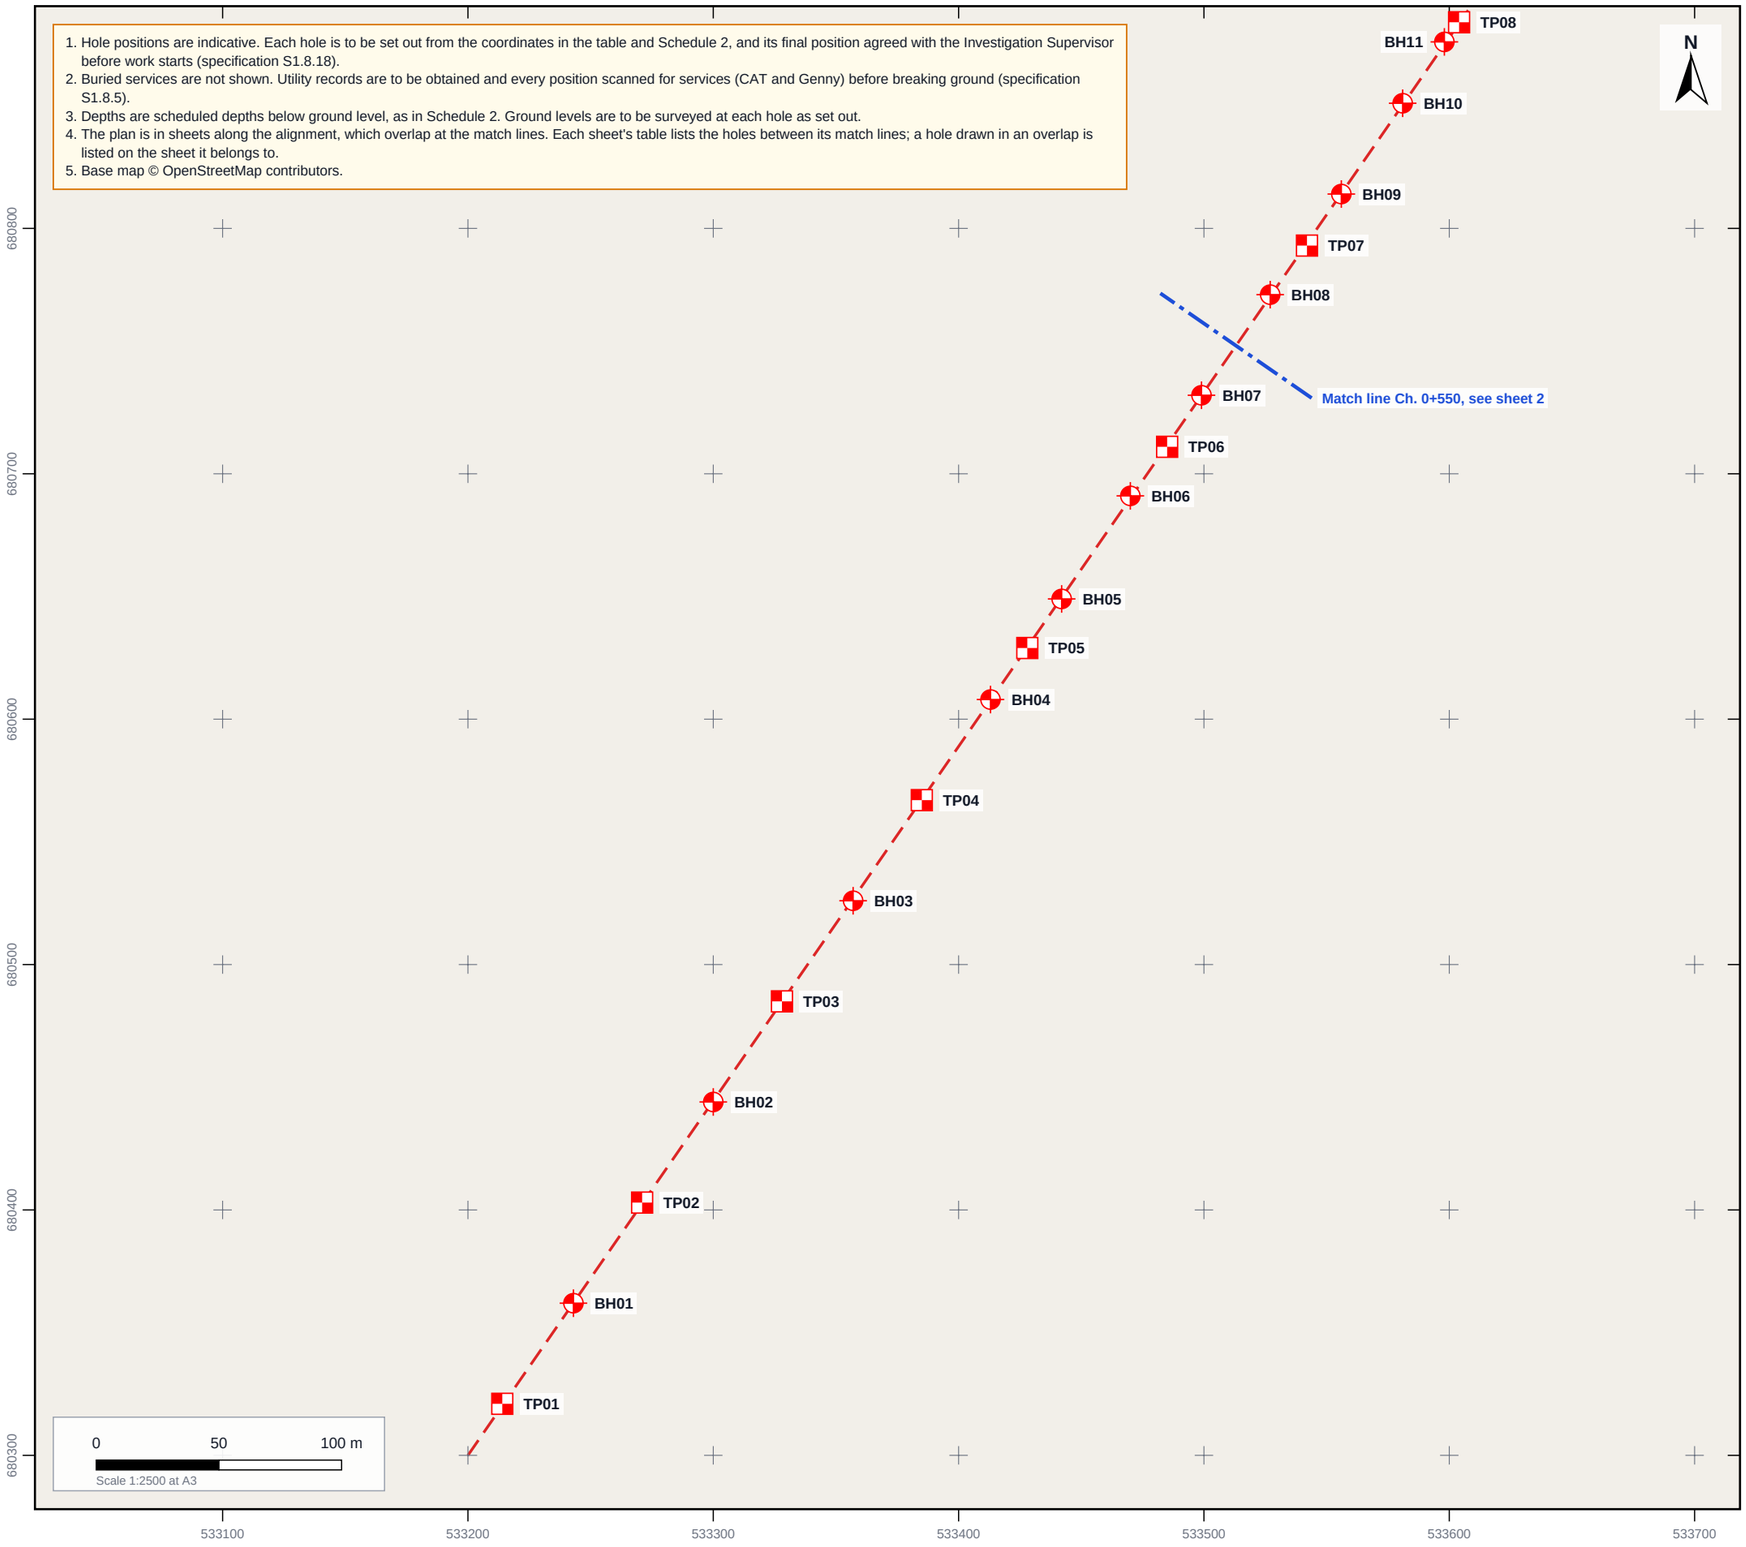

Legend

- Borehole
- Trial pit
- Scheme alignment

Location

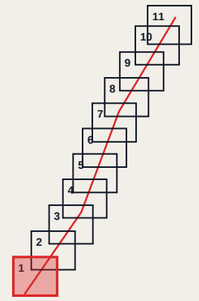

ID	Type	Depth (m)	Easting	Northing
BH01	CP	6	533,243	680,362
BH02	CP	6	533,300	680,444
BH03	CP	6	533,357	680,526
BH04	CP/RC	13.5	533,413	680,608
BH05	CP/RC	13.5	533,442	680,649
BH06	CP/RC	13.5	533,470	680,691
BH07	CP/RC	13.5	533,499	680,732
TP01	TP	3	533,214	680,321
TP02	TP	3	533,271	680,403
TP03	TP	3	533,328	680,485
TP04	TP	3	533,385	680,567
TP05	TP	4.5	533,428	680,629
TP06	TP	4.5	533,485	680,711

PROJECT
Example Relief Road, Ennis: Ground Investigation Contract

EMPLOYER
Example Roads Authority

DRAWING
Exploratory Hole Location Plan

DRAWING NO.	SHEET	REV
EXAMPLE-01-GI-001	1 of 11	P01

SCALE / DATE
1:2500 @ A3 · 08/10/2026


STATUS
Preliminary: for tender

Coordinate system: Irish Transverse Mercator (ITM / EPSG:2157).

Ground Intel

EXPLORATORY HOLE LOCATION PLAN


Example Relief Road, Ennis: Ground Investigation Contract

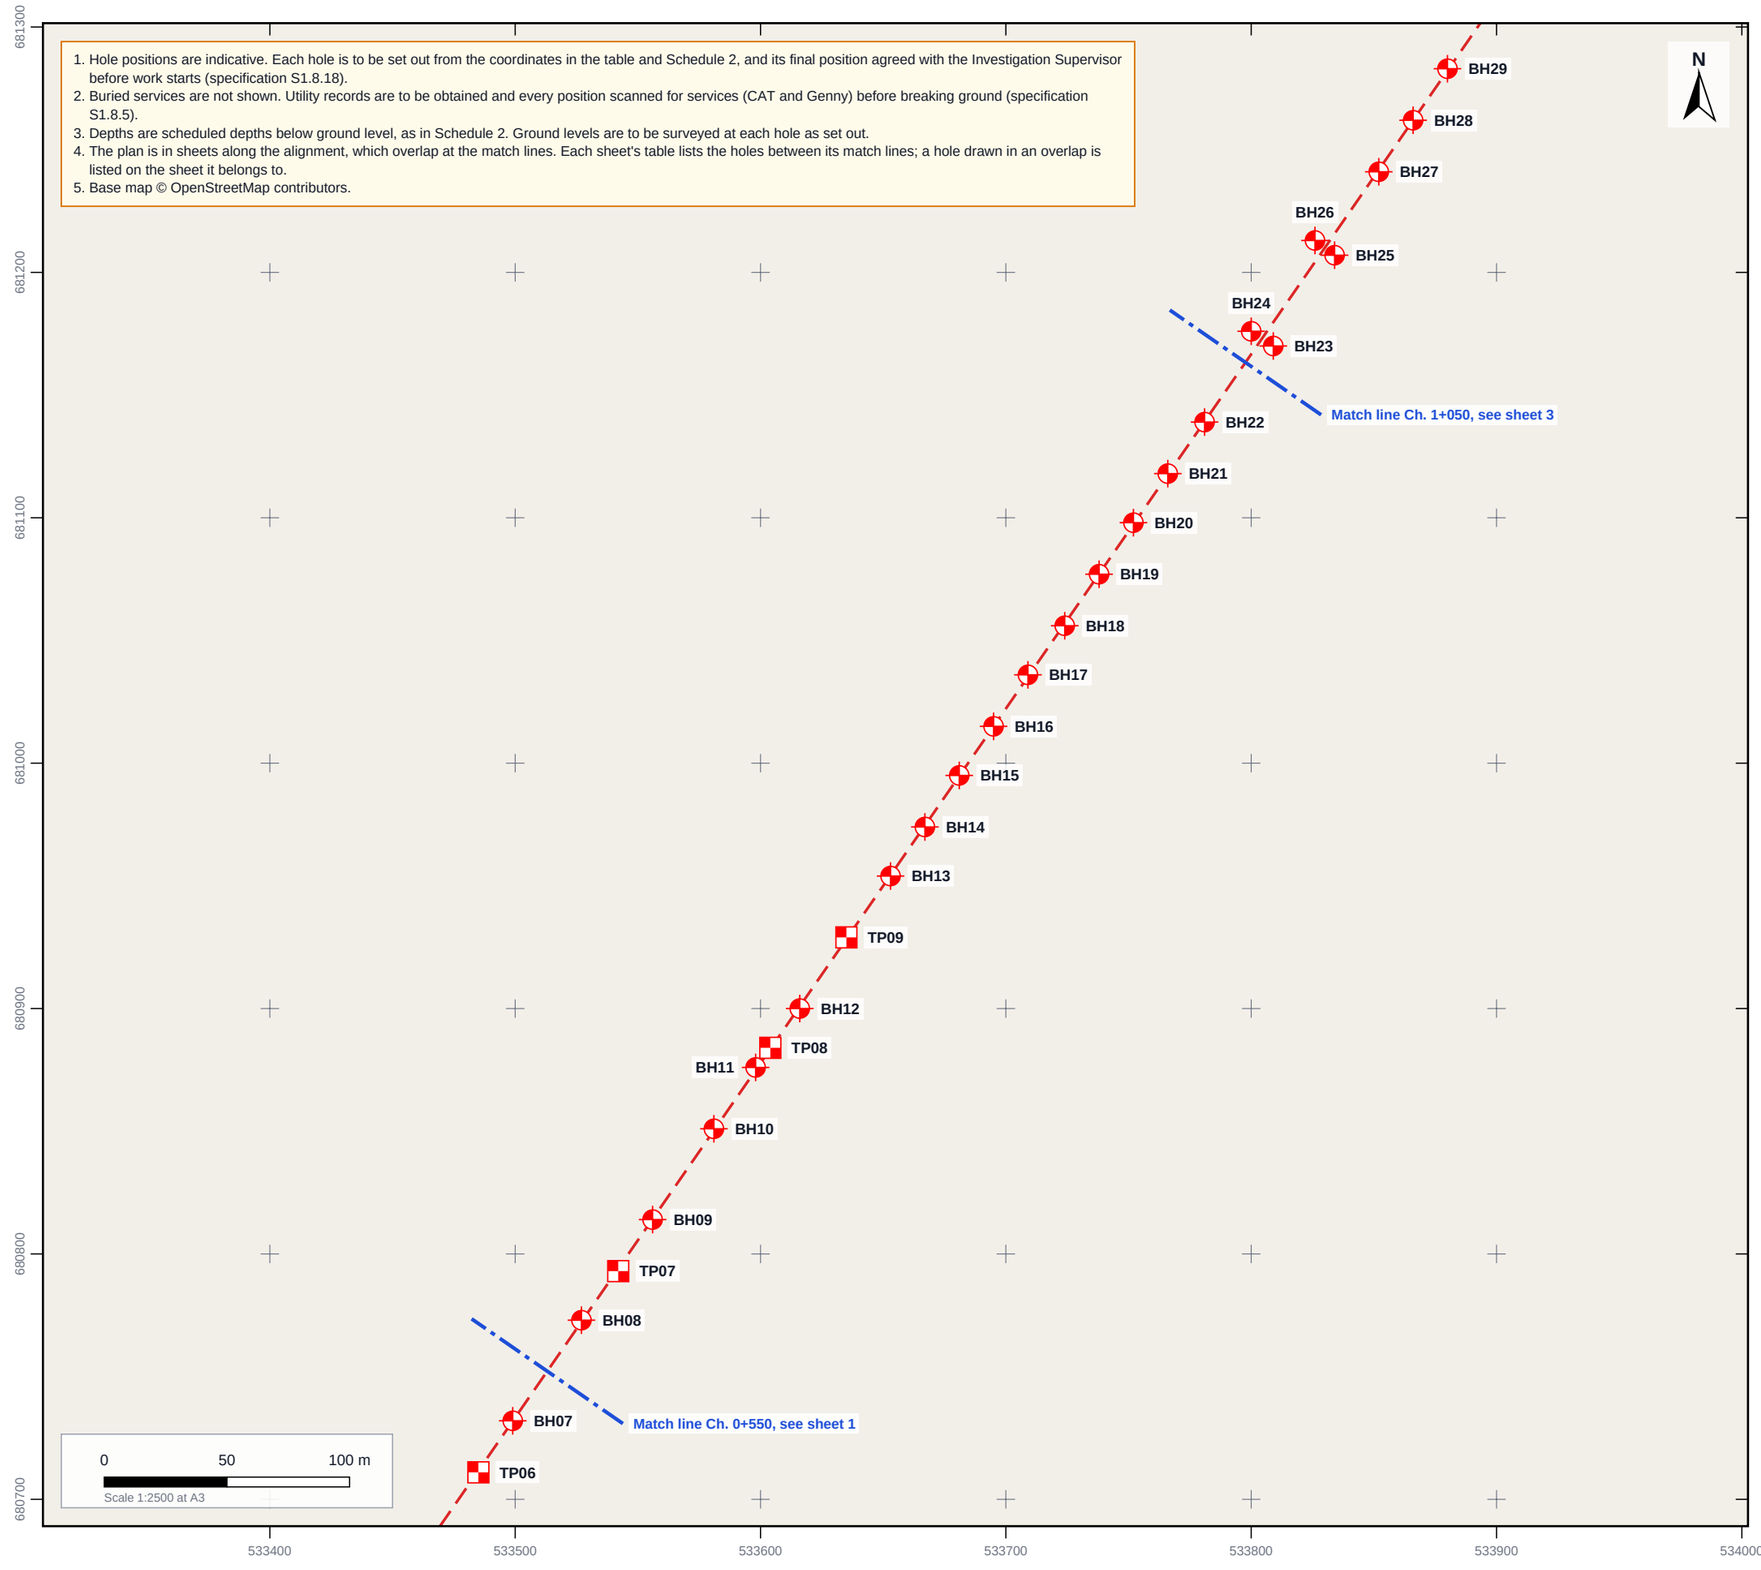

Legend

- Borehole
- Trial pit
- Scheme alignment

Location

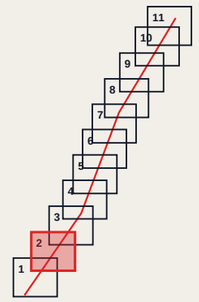

ID	Type	Depth (m)	Easting	Northing
BH08	CP/RC	13.5	533,527	680,773
BH09	CP/RC	13.5	533,556	680,814
BH10	CP/RC	22	533,581	680,851
BH11	CP/RC	22	533,598	680,876
BH12	CP/RC	22	533,616	680,900
BH13	CP	6	533,653	680,954
BH14	CP	6	533,667	680,974
BH15	CP	6	533,681	680,995
BH16	CP	6	533,695	681,015
BH17	CP	6	533,709	681,036
BH18	CP	6	533,724	681,056
BH19	CP	6	533,738	681,077
BH20	CP	6	533,752	681,098
BH21	CP	6	533,766	681,118
BH22	CP	6	533,781	681,139
TP07	TP	4.5	533,542	680,793
TP08	TP	4.5	533,604	680,884
TP09	TP	3	533,635	680,929

PROJECT
Example Relief Road, Ennis: Ground Investigation Contract

EMPLOYER
Example Roads Authority

DRAWING
Exploratory Hole Location Plan

DRAWING NO.	SHEET	REV
EXAMPLE-01-GI-001	2 of 11	P01

SCALE / DATE
1:2500 @ A3 · 08/10/2026


STATUS
Preliminary: for tender

Coordinate system: Irish Transverse Mercator (ITM / EPSG:2157).

Ground Intel

EXPLORATORY HOLE LOCATION PLAN


Example Relief Road, Ennis: Ground Investigation Contract

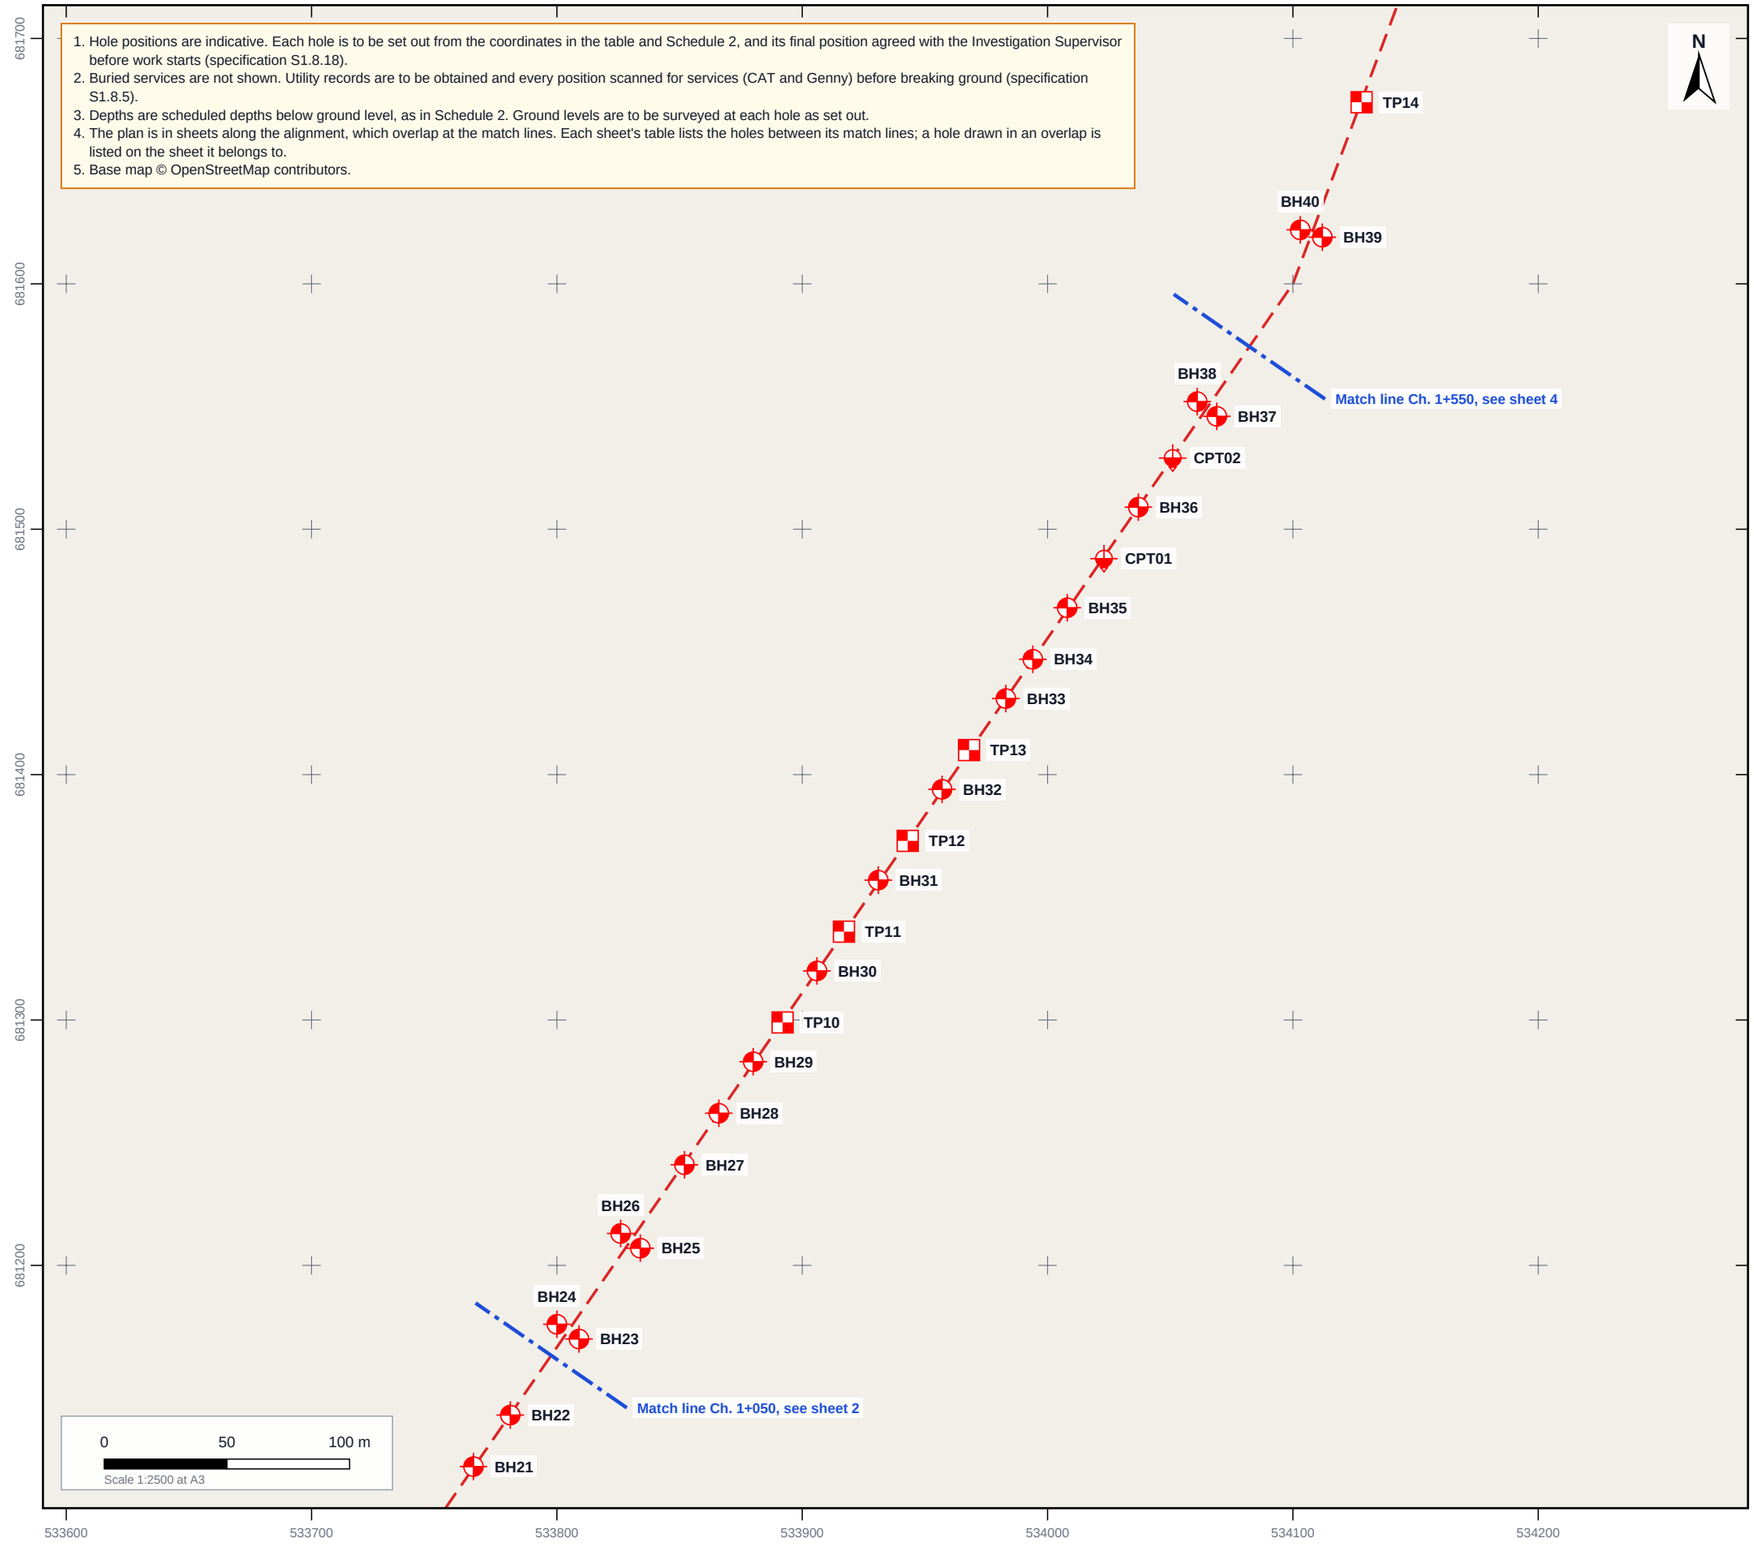

Legend

- Borehole
- Trial pit
- Cone penetration test
- Scheme alignment

Location

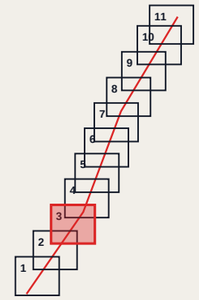

ID	Type	Depth (m)	Easting	Northing
BH23	CP/RC	8	533,809	681,170
BH24	CP/RC	8	533,800	681,176
BH25	CP/RC	8	533,834	681,207
BH26	CP/RC	8	533,826	681,213
BH27	CP	6	533,852	681,241
BH28	CP	6	533,866	681,262
BH29	CP	6	533,880	681,283
BH30	RC	6.2	533,906	681,320
BH31	RC	6.2	533,931	681,357
BH32	RC	6.2	533,957	681,394
BH33	CP	6	533,983	681,431
BH34	CP	6	533,994	681,447
BH35	CP	6	534,008	681,468
BH36	CP	6	534,037	681,509
BH37	CP/RC	8	534,069	681,546
BH38	CP/RC	8	534,061	681,552
TP10	TP	3	533,892	681,299
TP11	TP	3	533,917	681,336
TP12	TP	3	533,943	681,373
TP13	TP	3	533,968	681,410
CPT01	CPT	15	534,023	681,488
CPT02	CPT	15	534,051	681,529

PROJECT
Example Relief Road, Ennis: Ground Investigation Contract

EMPLOYER
Example Roads Authority

DRAWING
Exploratory Hole Location Plan

DRAWING NO.	SHEET	REV
EXAMPLE-01-GI-001	3 of 11	P01

SCALE / DATE
1:2500 @ A3 · 08/10/2026

STATUS
Preliminary: for tender


Coordinate system: Irish Transverse Mercator (ITM / EPSG:2157).

Ground Intel

EXPLORATORY HOLE LOCATION PLAN

Example Relief Road, Ennis: Ground Investigation Contract


1. Hole positions are indicative. Each hole is to be set out from the coordinates in the table and Schedule 2, and its final position agreed with the Investigation Supervisor before work starts (specification S1.8.18).
2. Buried services are not shown. Utility records are to be obtained and every position scanned for services (CAT and Genny) before breaking ground (specification S1.8.5).
3. Depths are scheduled depths below ground level, as in Schedule 2. Ground levels are to be surveyed at each hole as set out.
4. The plan is in sheets along the alignment, which overlap at the match lines. Each sheet's table lists the holes between its match lines; a hole drawn in an overlap is listed on the sheet it belongs to.
5. Base map © OpenStreetMap contributors.

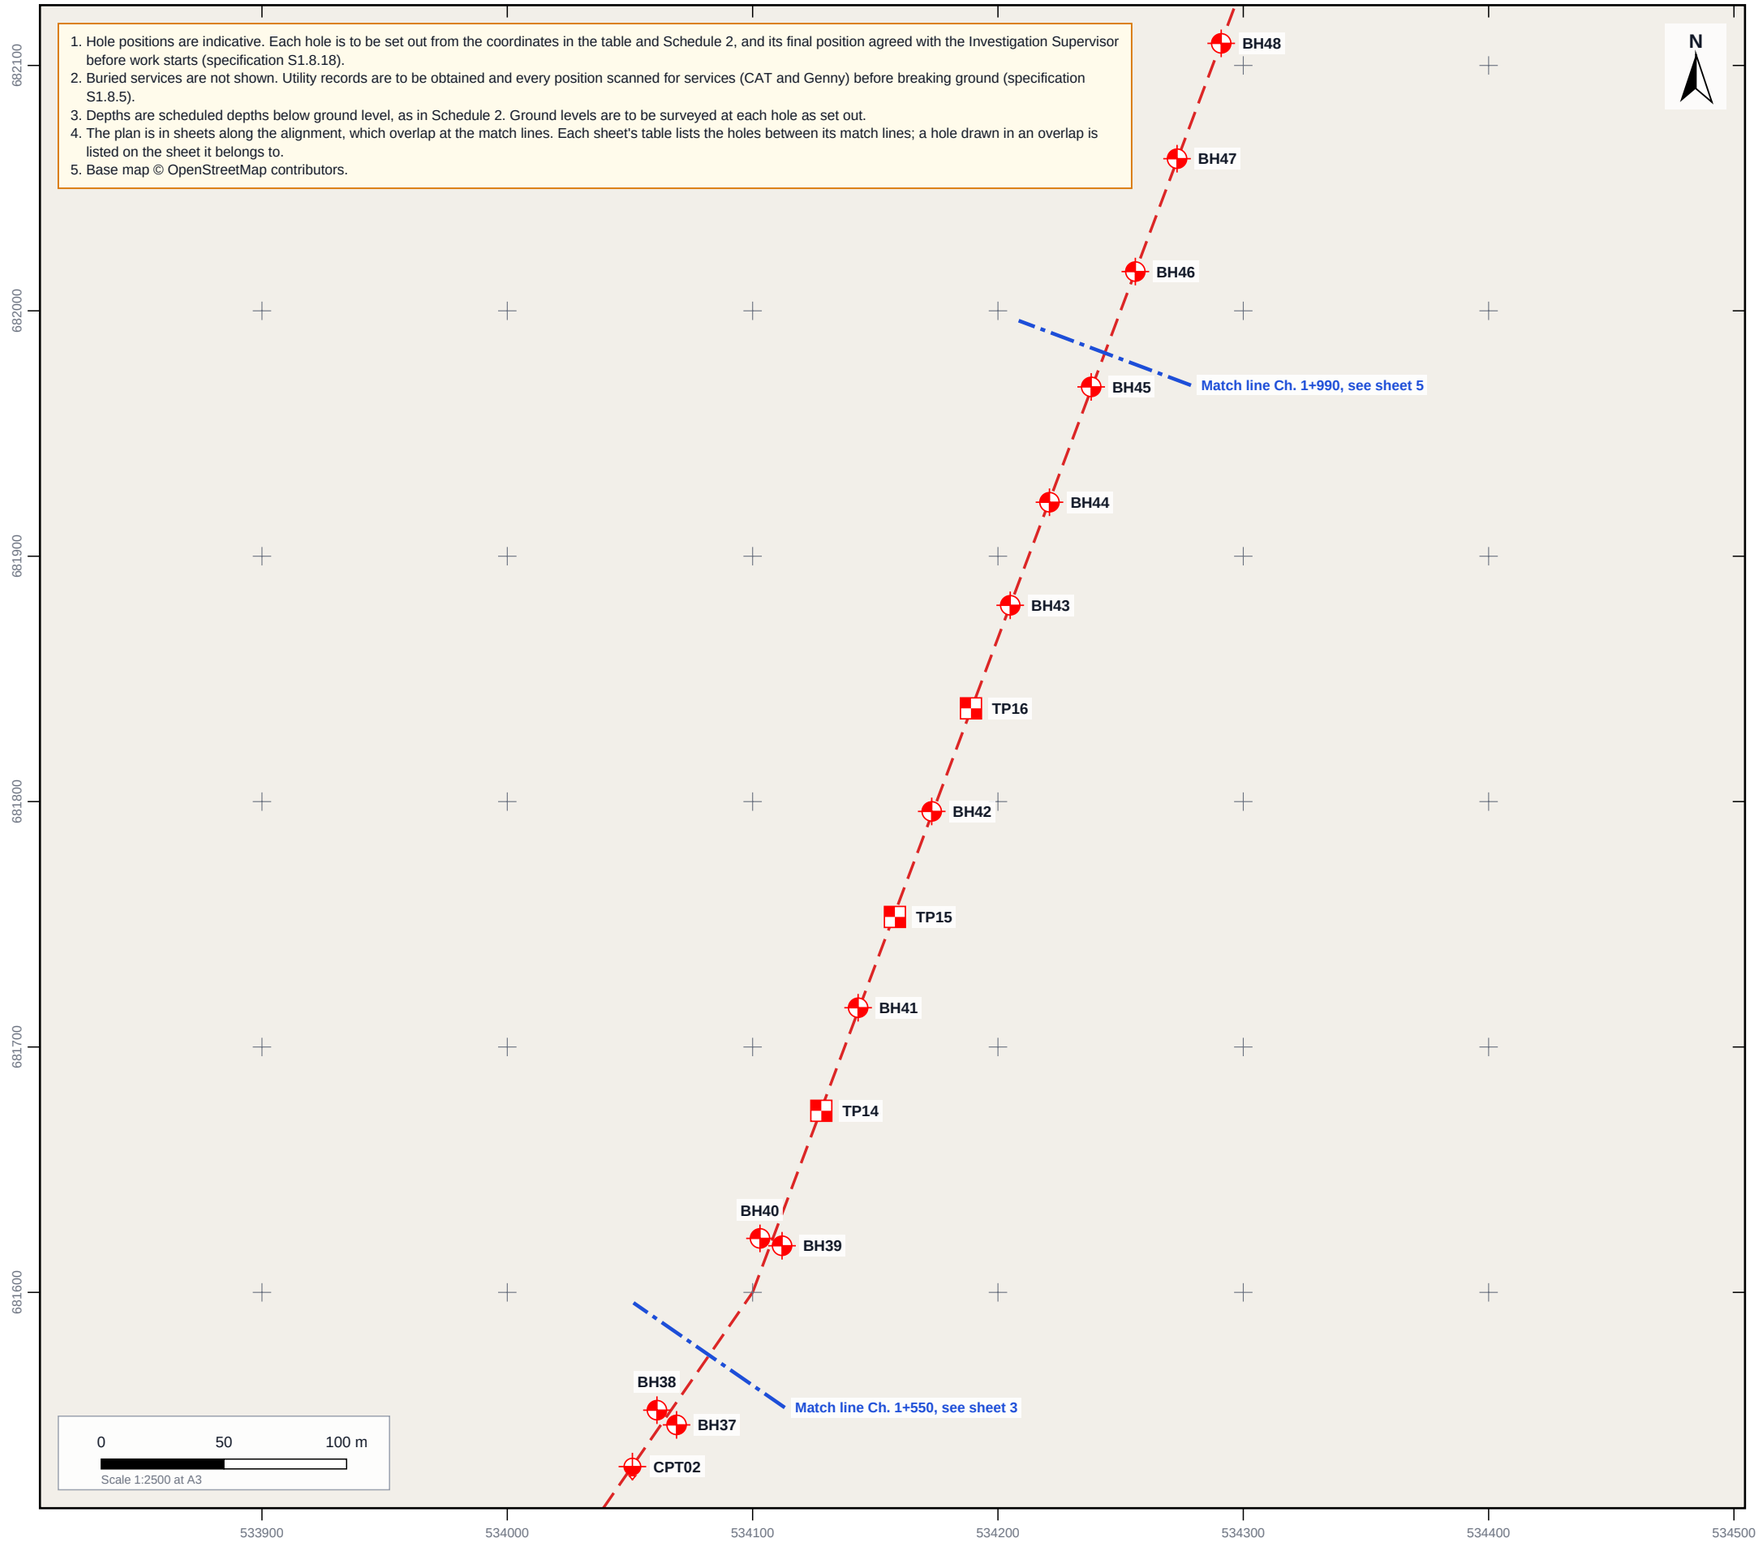

Legend

- Borehole
- Trial pit
- Cone penetration test
- Scheme alignment

Location

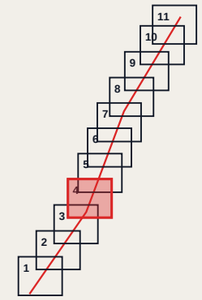

ID	Type	Depth (m)	Easting	Northing
BH39	RC	8	534,112	681,619
BH40	RC	8	534,103	681,622
BH41	CP	6	534,143	681,716
BH42	CP	6	534,173	681,796
BH43	CP	6	534,205	681,880
BH44	CP	6	534,221	681,922
BH45	CP	6	534,238	681,969
TP14	TP	3	534,128	681,674
TP15	TP	3	534,158	681,753
TP16	TP	3	534,189	681,838

PROJECT
Example Relief Road, Ennis: Ground Investigation Contract

EMPLOYER
Example Roads Authority

DRAWING
Exploratory Hole Location Plan

DRAWING NO.	SHEET	REV
EXAMPLE-01-GI-001	4 of 11	P01

SCALE / DATE
1:2500 @ A3 · 08/10/2026


STATUS
Preliminary: for tender

Coordinate system: Irish Transverse Mercator (ITM / EPSG:2157).

Ground Intel

EXPLORATORY HOLE LOCATION PLAN


Example Relief Road, Ennis: Ground Investigation Contract

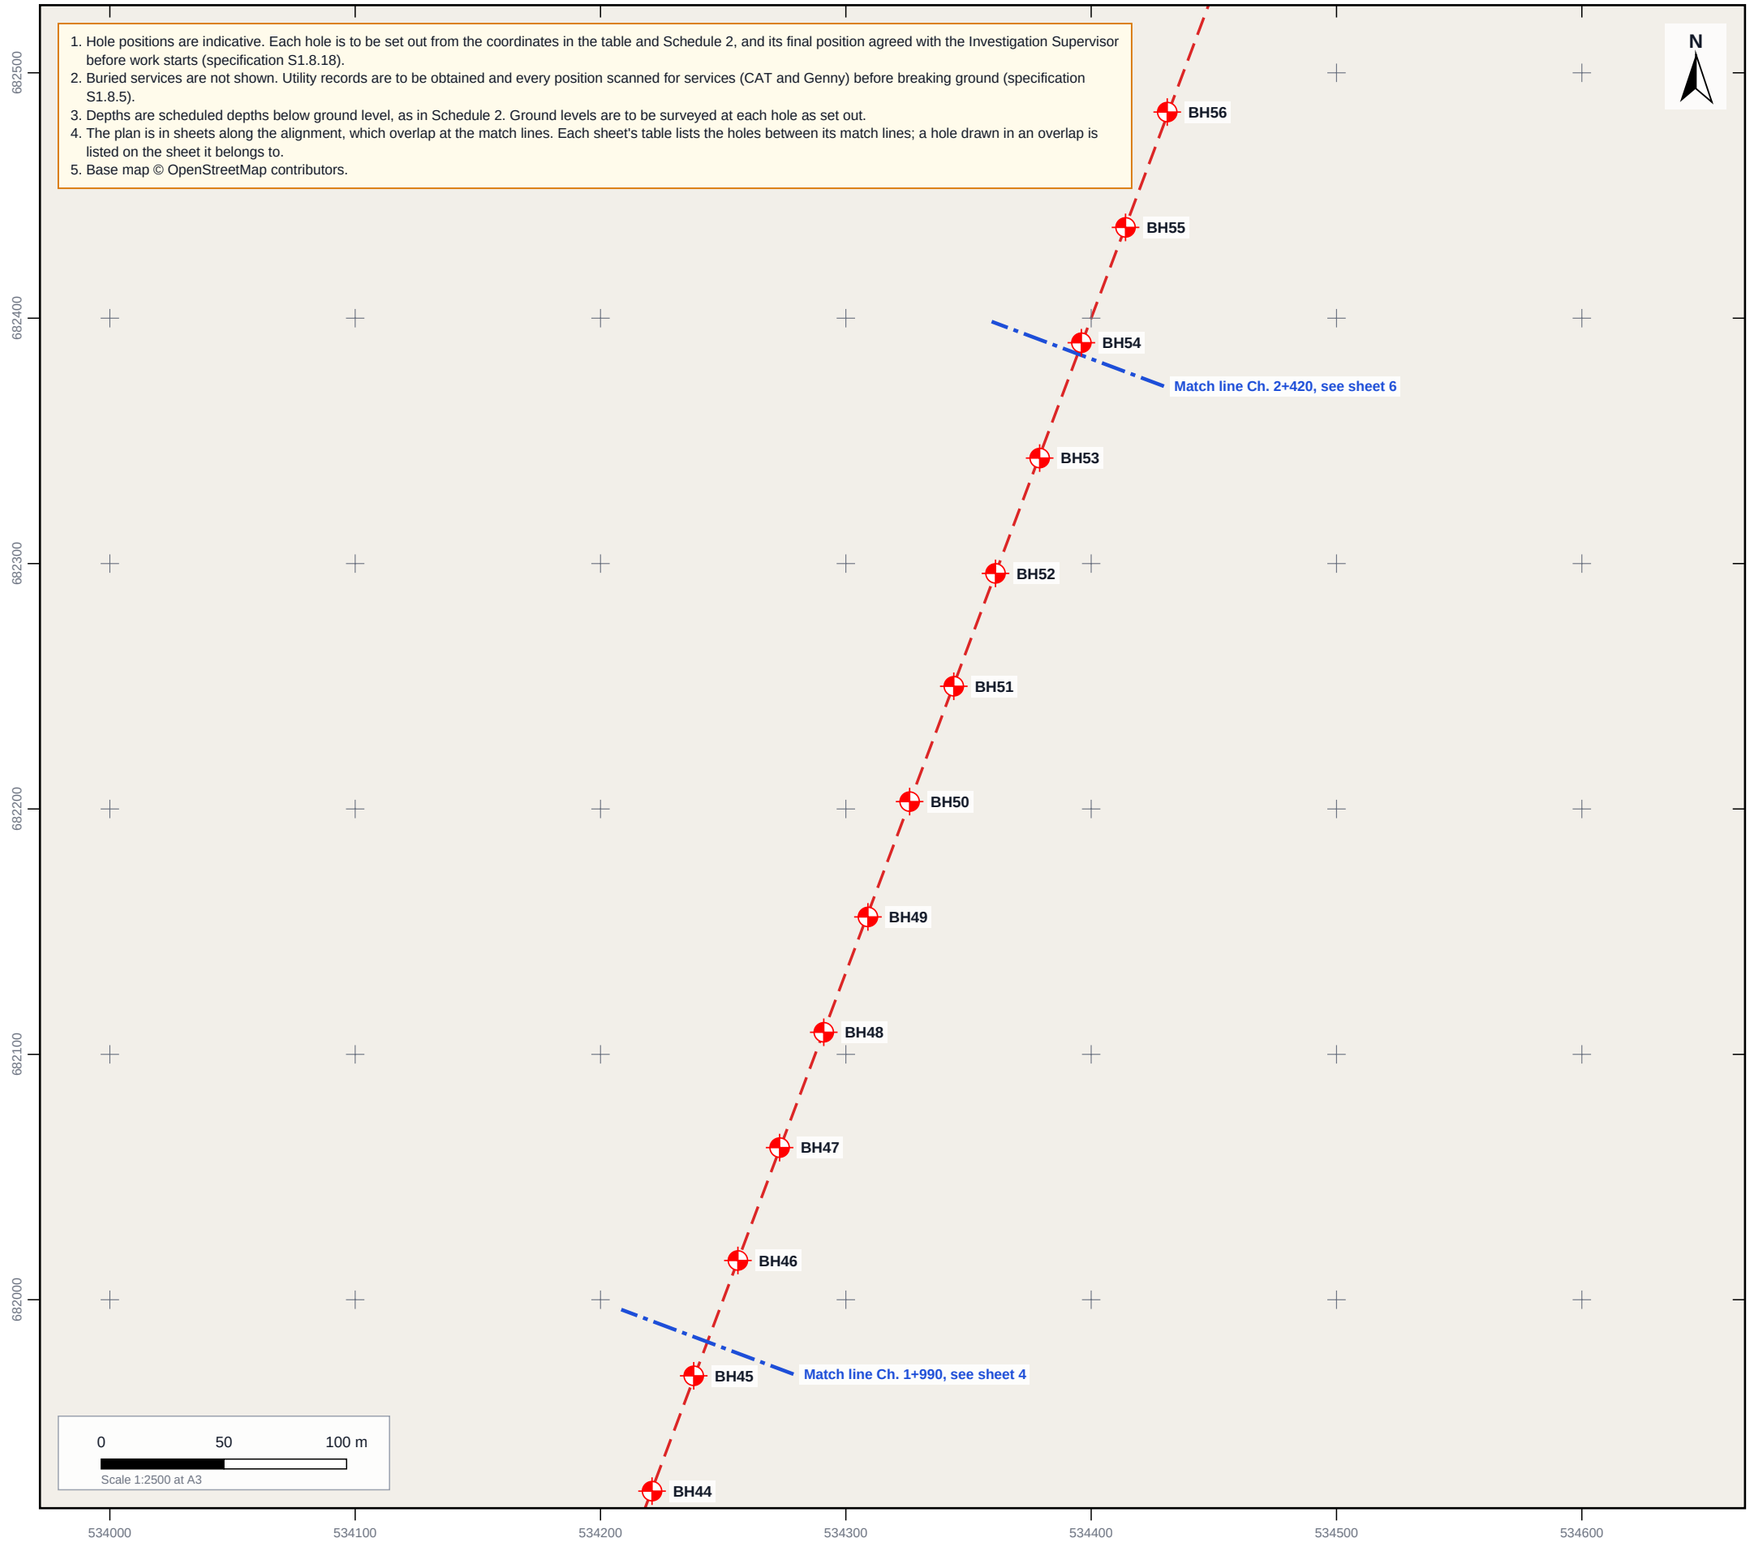

Legend

- Borehole
- Scheme alignment

Location

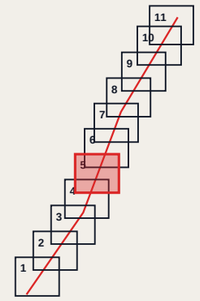

ID	Type	Depth (m)	Easting	Northing
BH46	CP	6	534,256	682,016
BH47	CP	6	534,273	682,062
BH48	CP	6	534,291	682,109
BH49	CP	6	534,309	682,156
BH50	CP	6	534,326	682,203
BH51	CP/RC	8	534,344	682,250
BH52	CP/RC	8	534,361	682,296
BH53	CP/RC	8	534,379	682,343

PROJECT
Example Relief Road, Ennis: Ground Investigation Contract

EMPLOYER
Example Roads Authority

DRAWING
Exploratory Hole Location Plan

DRAWING NO.	SHEET	REV
EXAMPLE-01-GI-001	5 of 11	P01

SCALE / DATE
1:2500 @ A3 · 08/10/2026


STATUS
Preliminary: for tender

Coordinate system: Irish Transverse Mercator (ITM / EPSG:2157).

Ground Intel

EXPLORATORY HOLE LOCATION PLAN


Example Relief Road, Ennis: Ground Investigation Contract

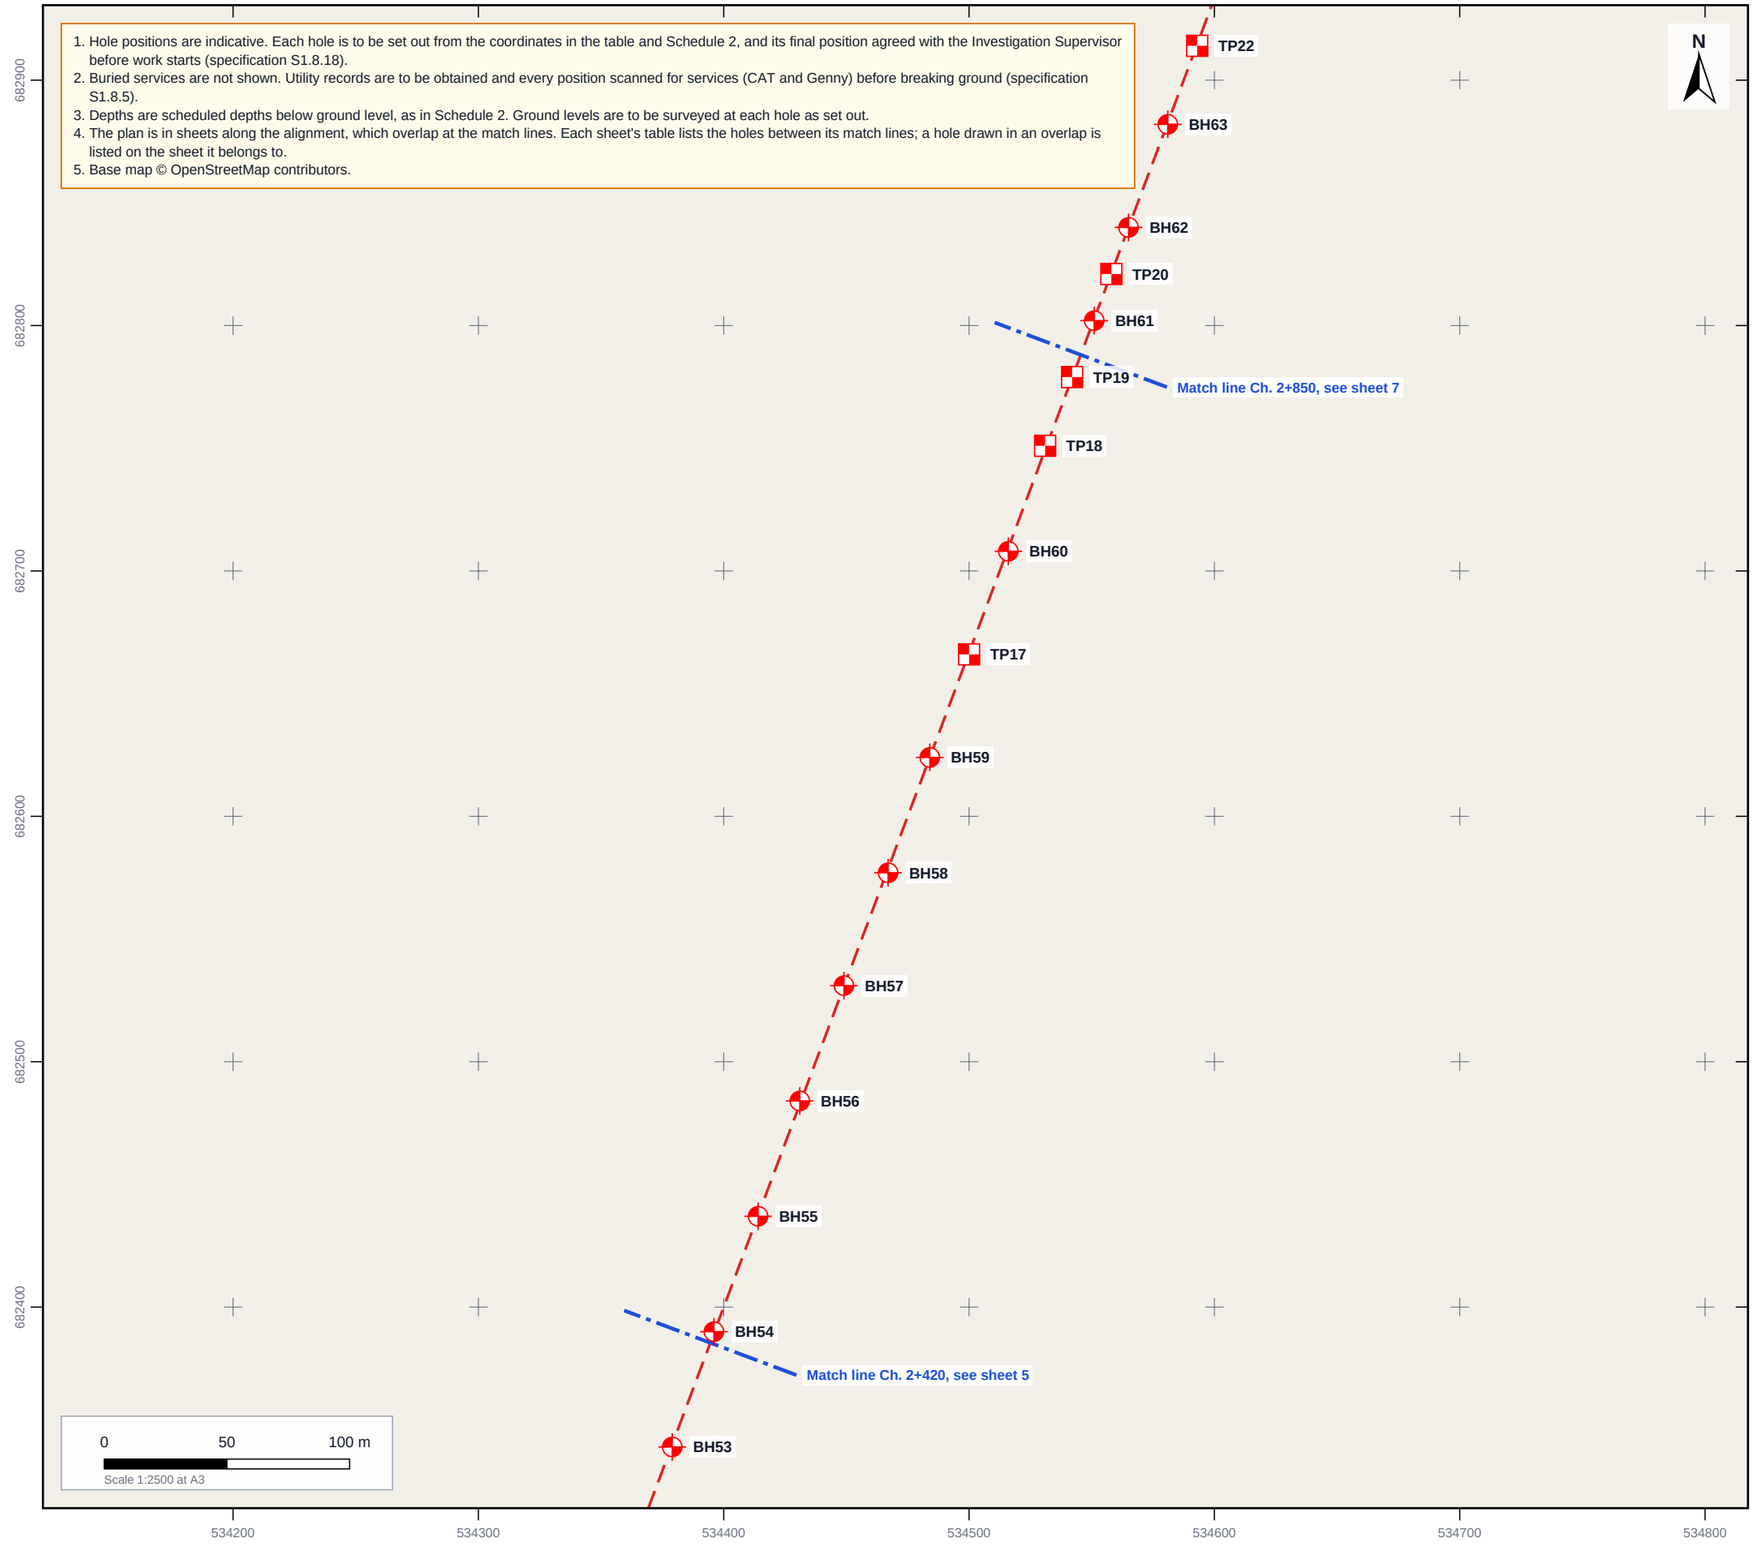

Legend

- Borehole
- Trial pit
- Scheme alignment

Location

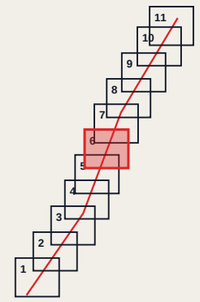

ID	Type	Depth (m)	Easting	Northing
BH54	CP/RC	8	534,396	682,390
BH55	CP/RC	8	534,414	682,437
BH56	CP/RC	8	534,431	682,484
BH57	CP/RC	8	534,449	682,531
BH58	CP/RC	8	534,467	682,577
BH59	CP/RC	8	534,484	682,624
BH60	CP/RC	8	534,516	682,708
TP17	TP	3	534,500	682,666
TP18	TP	3	534,531	682,751
TP19	TP	3	534,542	682,779

PROJECT
Example Relief Road, Ennis: Ground Investigation Contract

EMPLOYER
Example Roads Authority

DRAWING
Exploratory Hole Location Plan

DRAWING NO.	SHEET	REV
EXAMPLE-01-GI-001	6 of 11	P01

SCALE / DATE
1:2500 @ A3 · 08/10/2026


STATUS
Preliminary: for tender

Coordinate system: Irish Transverse Mercator (ITM / EPSG:2157).

Ground Intel

EXPLORATORY HOLE LOCATION PLAN


Example Relief Road, Ennis: Ground Investigation Contract

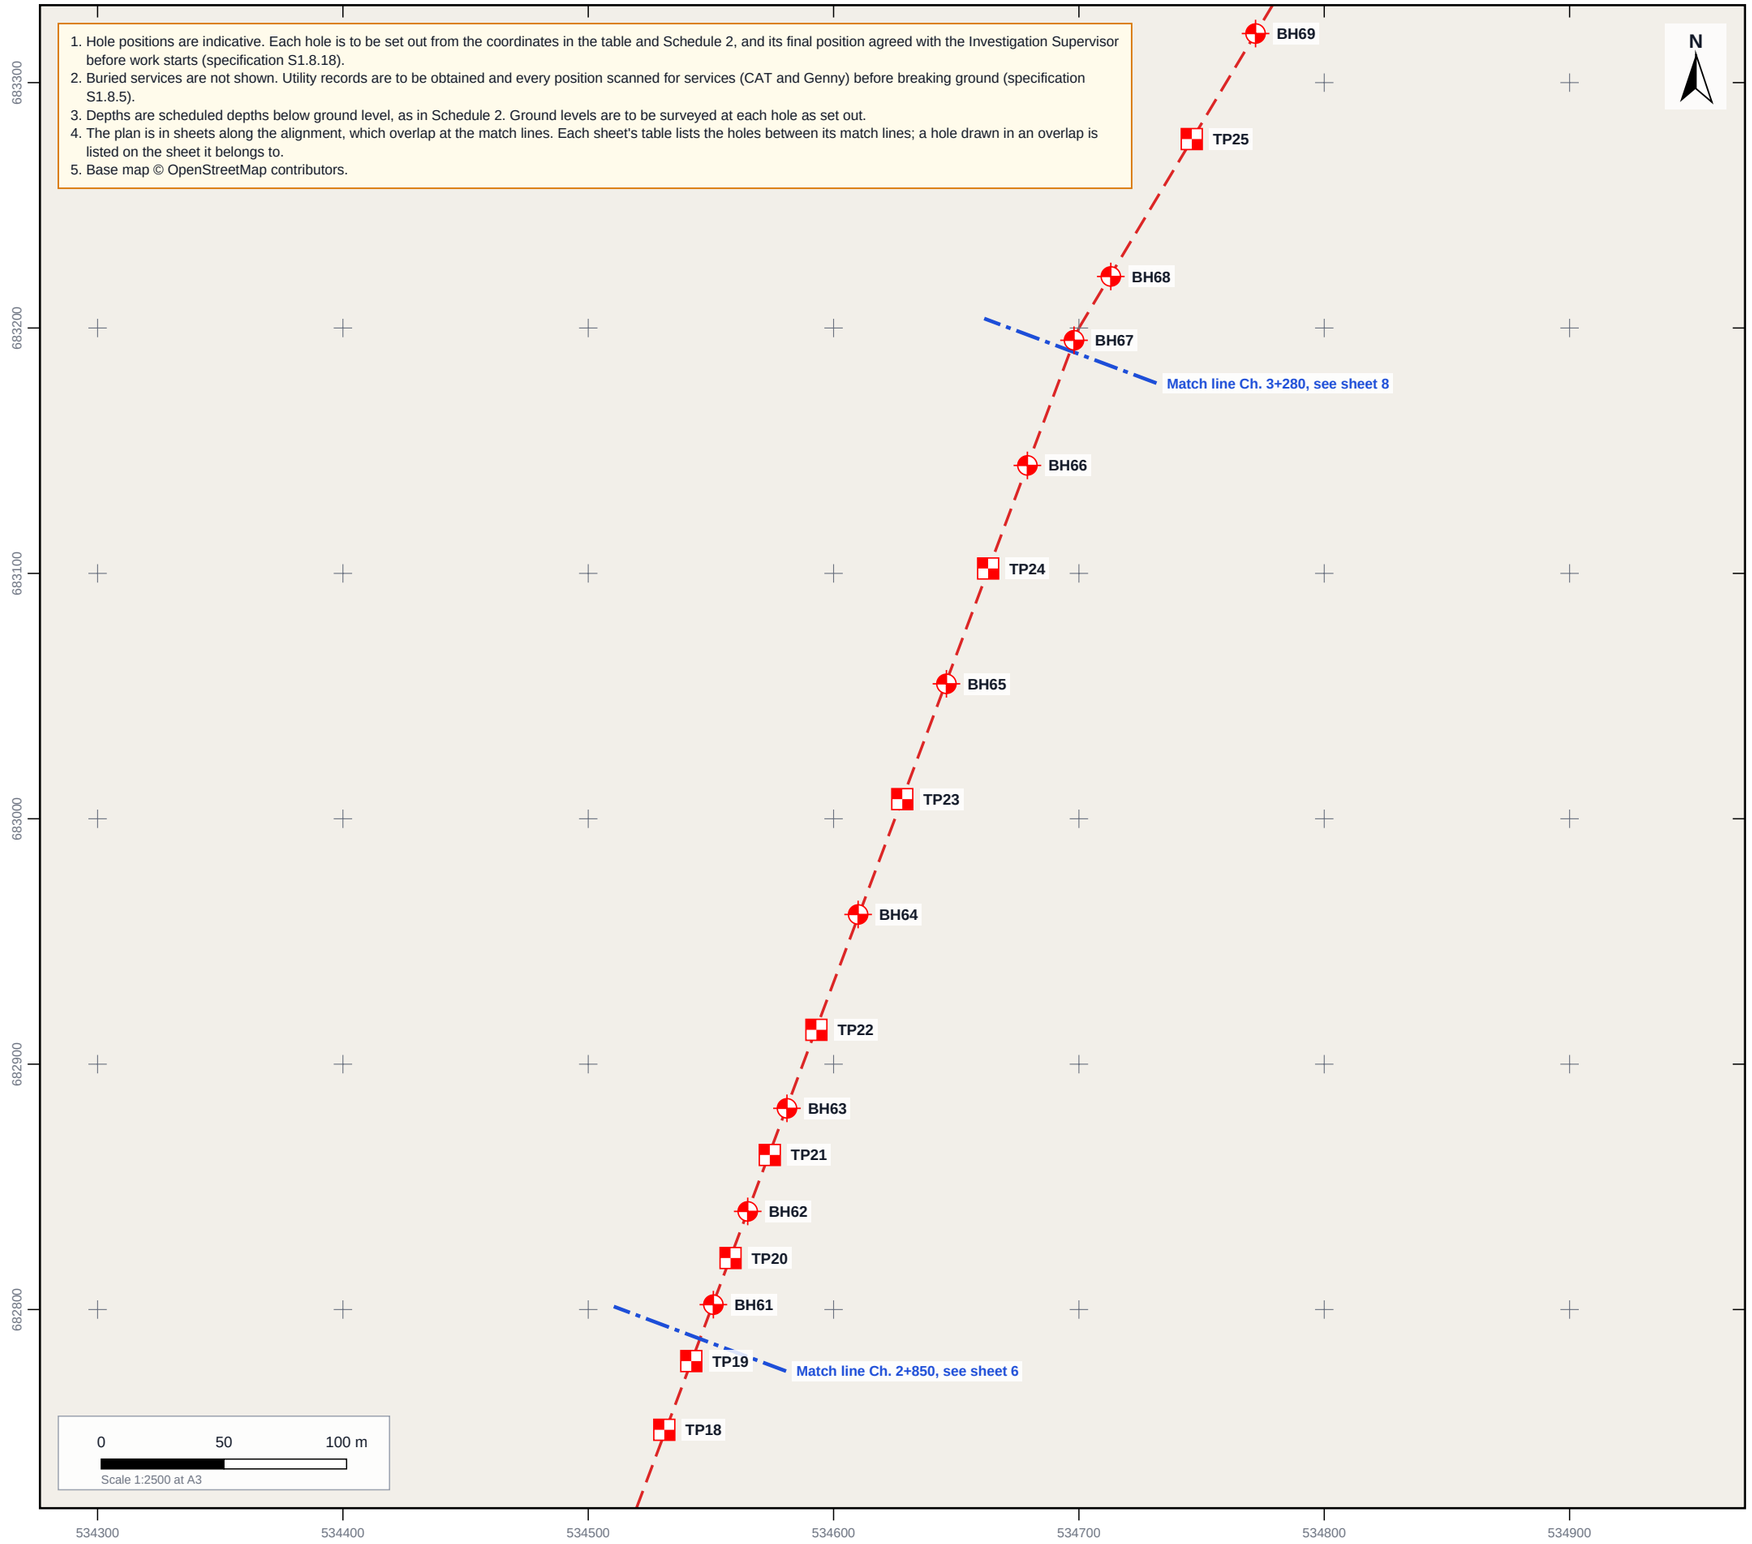

Legend

- Borehole
- Trial pit
- Scheme alignment

Location

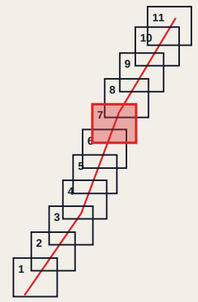

ID	Type	Depth (m)	Easting	Northing
BH61	RC	6.2	534,551	682,802
BH62	RC	6.2	534,565	682,840
BH63	RC	6.2	534,581	682,882
BH64	CP	6	534,610	682,961
BH65	CP	6	534,646	683,055
BH66	CP	6	534,679	683,144
TP20	TP	3	534,558	682,821
TP21	TP	3	534,574	682,863
TP22	TP	3	534,593	682,914
TP23	TP	3	534,628	683,008
TP24	TP	3	534,663	683,102

PROJECT
Example Relief Road, Ennis: Ground Investigation Contract

EMPLOYER
Example Roads Authority

DRAWING
Exploratory Hole Location Plan

DRAWING NO.	SHEET	REV
EXAMPLE-01-GI-001	7 of 11	P01

SCALE / DATE
1:2500 @ A3 · 08/10/2026

STATUS
Preliminary: for tender


Coordinate system: Irish Transverse Mercator (ITM / EPSG:2157).

Ground Intel

EXPLORATORY HOLE LOCATION PLAN

Example Relief Road, Ennis: Ground Investigation Contract


1. Hole positions are indicative. Each hole is to be set out from the coordinates in the table and Schedule 2, and its final position agreed with the Investigation Supervisor before work starts (specification S1.8.18).
2. Buried services are not shown. Utility records are to be obtained and every position scanned for services (CAT and Genny) before breaking ground (specification S1.8.5).
3. Depths are scheduled depths below ground level, as in Schedule 2. Ground levels are to be surveyed at each hole as set out.
4. The plan is in sheets along the alignment, which overlap at the match lines. Each sheet's table lists the holes between its match lines; a hole drawn in an overlap is listed on the sheet it belongs to.
5. Base map © OpenStreetMap contributors.

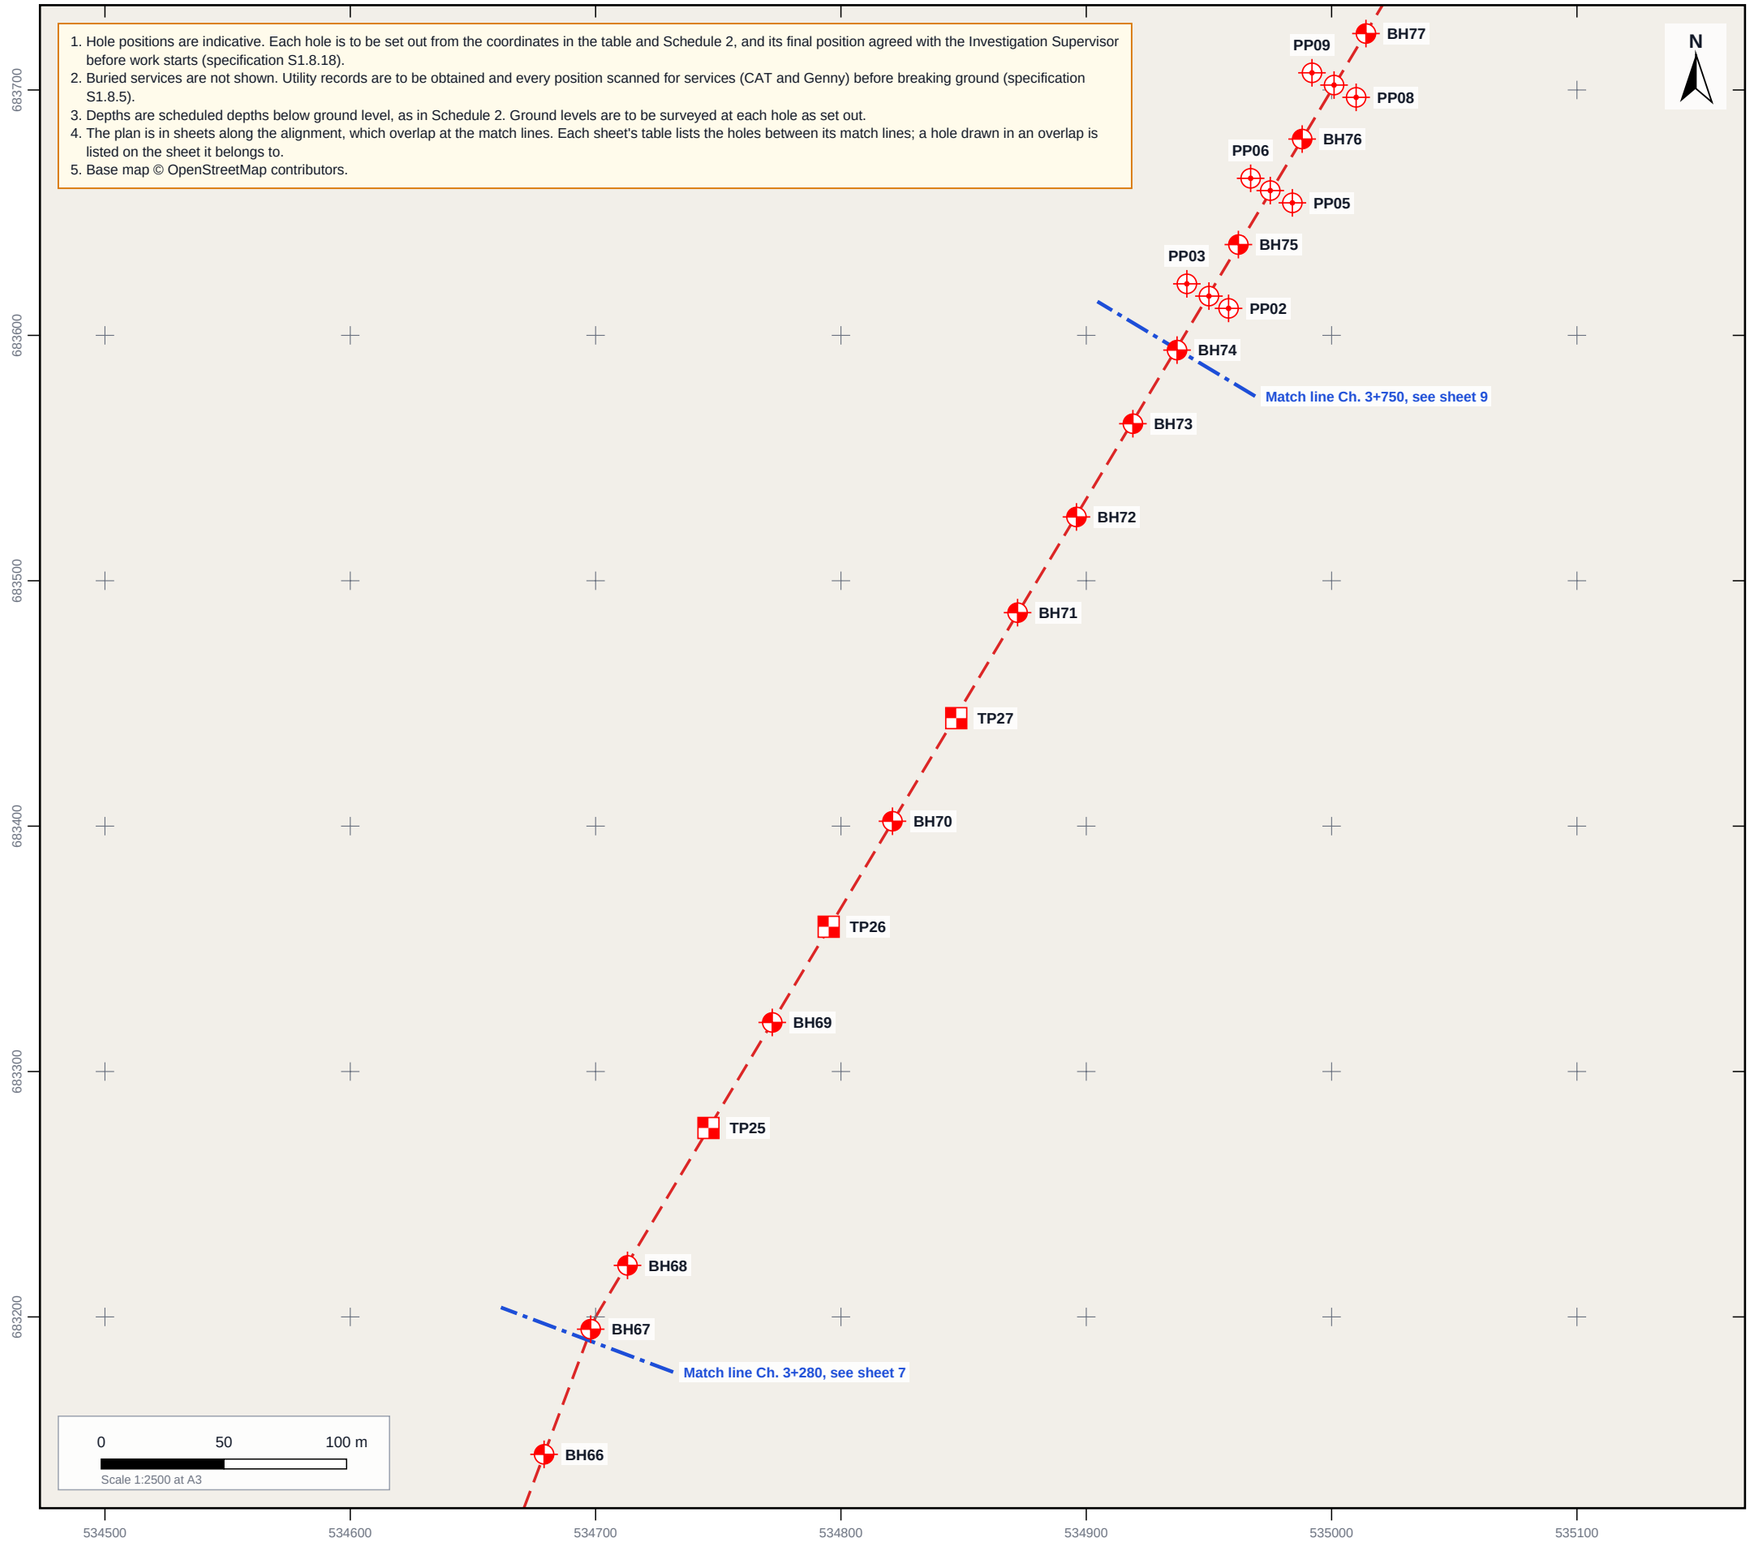

Legend

- Borehole
- Trial pit
- Probe
- Scheme alignment

Location

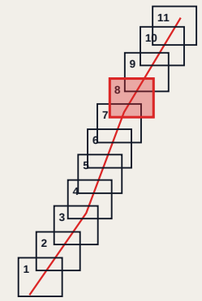

ID	Type	Depth (m)	Easting	Northing
BH67	CP/RC	11.5	534,698	683,195
BH68	CP/RC	11.5	534,713	683,221
BH69	CP	6	534,772	683,320
BH70	CP	6	534,821	683,402
BH71	CP	6	534,872	683,487
BH72	CP/RC	8	534,896	683,526
BH73	CP/RC	8	534,919	683,564
TP25	TP	3	534,746	683,277
TP26	TP	3	534,795	683,359
TP27	TP	3	534,847	683,444

PROJECT
Example Relief Road, Ennis: Ground Investigation Contract

EMPLOYER
Example Roads Authority

DRAWING
Exploratory Hole Location Plan

DRAWING NO.	SHEET	REV
EXAMPLE-01-GI-001	8 of 11	P01

SCALE / DATE
1:2500 @ A3 · 08/10/2026

STATUS
Preliminary: for tender


Coordinate system: Irish Transverse Mercator (ITM / EPSG:2157).

Ground Intel

EXPLORATORY HOLE LOCATION PLAN

Example Relief Road, Ennis: Ground Investigation Contract


1. Hole positions are indicative. Each hole is to be set out from the coordinates in the table and Schedule 2, and its final position agreed with the Investigation Supervisor before work starts (specification S1.8.18).
2. Buried services are not shown. Utility records are to be obtained and every position scanned for services (CAT and Genny) before breaking ground (specification S1.8.5).
3. Depths are scheduled depths below ground level, as in Schedule 2. Ground levels are to be surveyed at each hole as set out.
4. The plan is in sheets along the alignment, which overlap at the match lines. Each sheet's table lists the holes between its match lines; a hole drawn in an overlap is listed on the sheet it belongs to.
5. Base map © OpenStreetMap contributors.

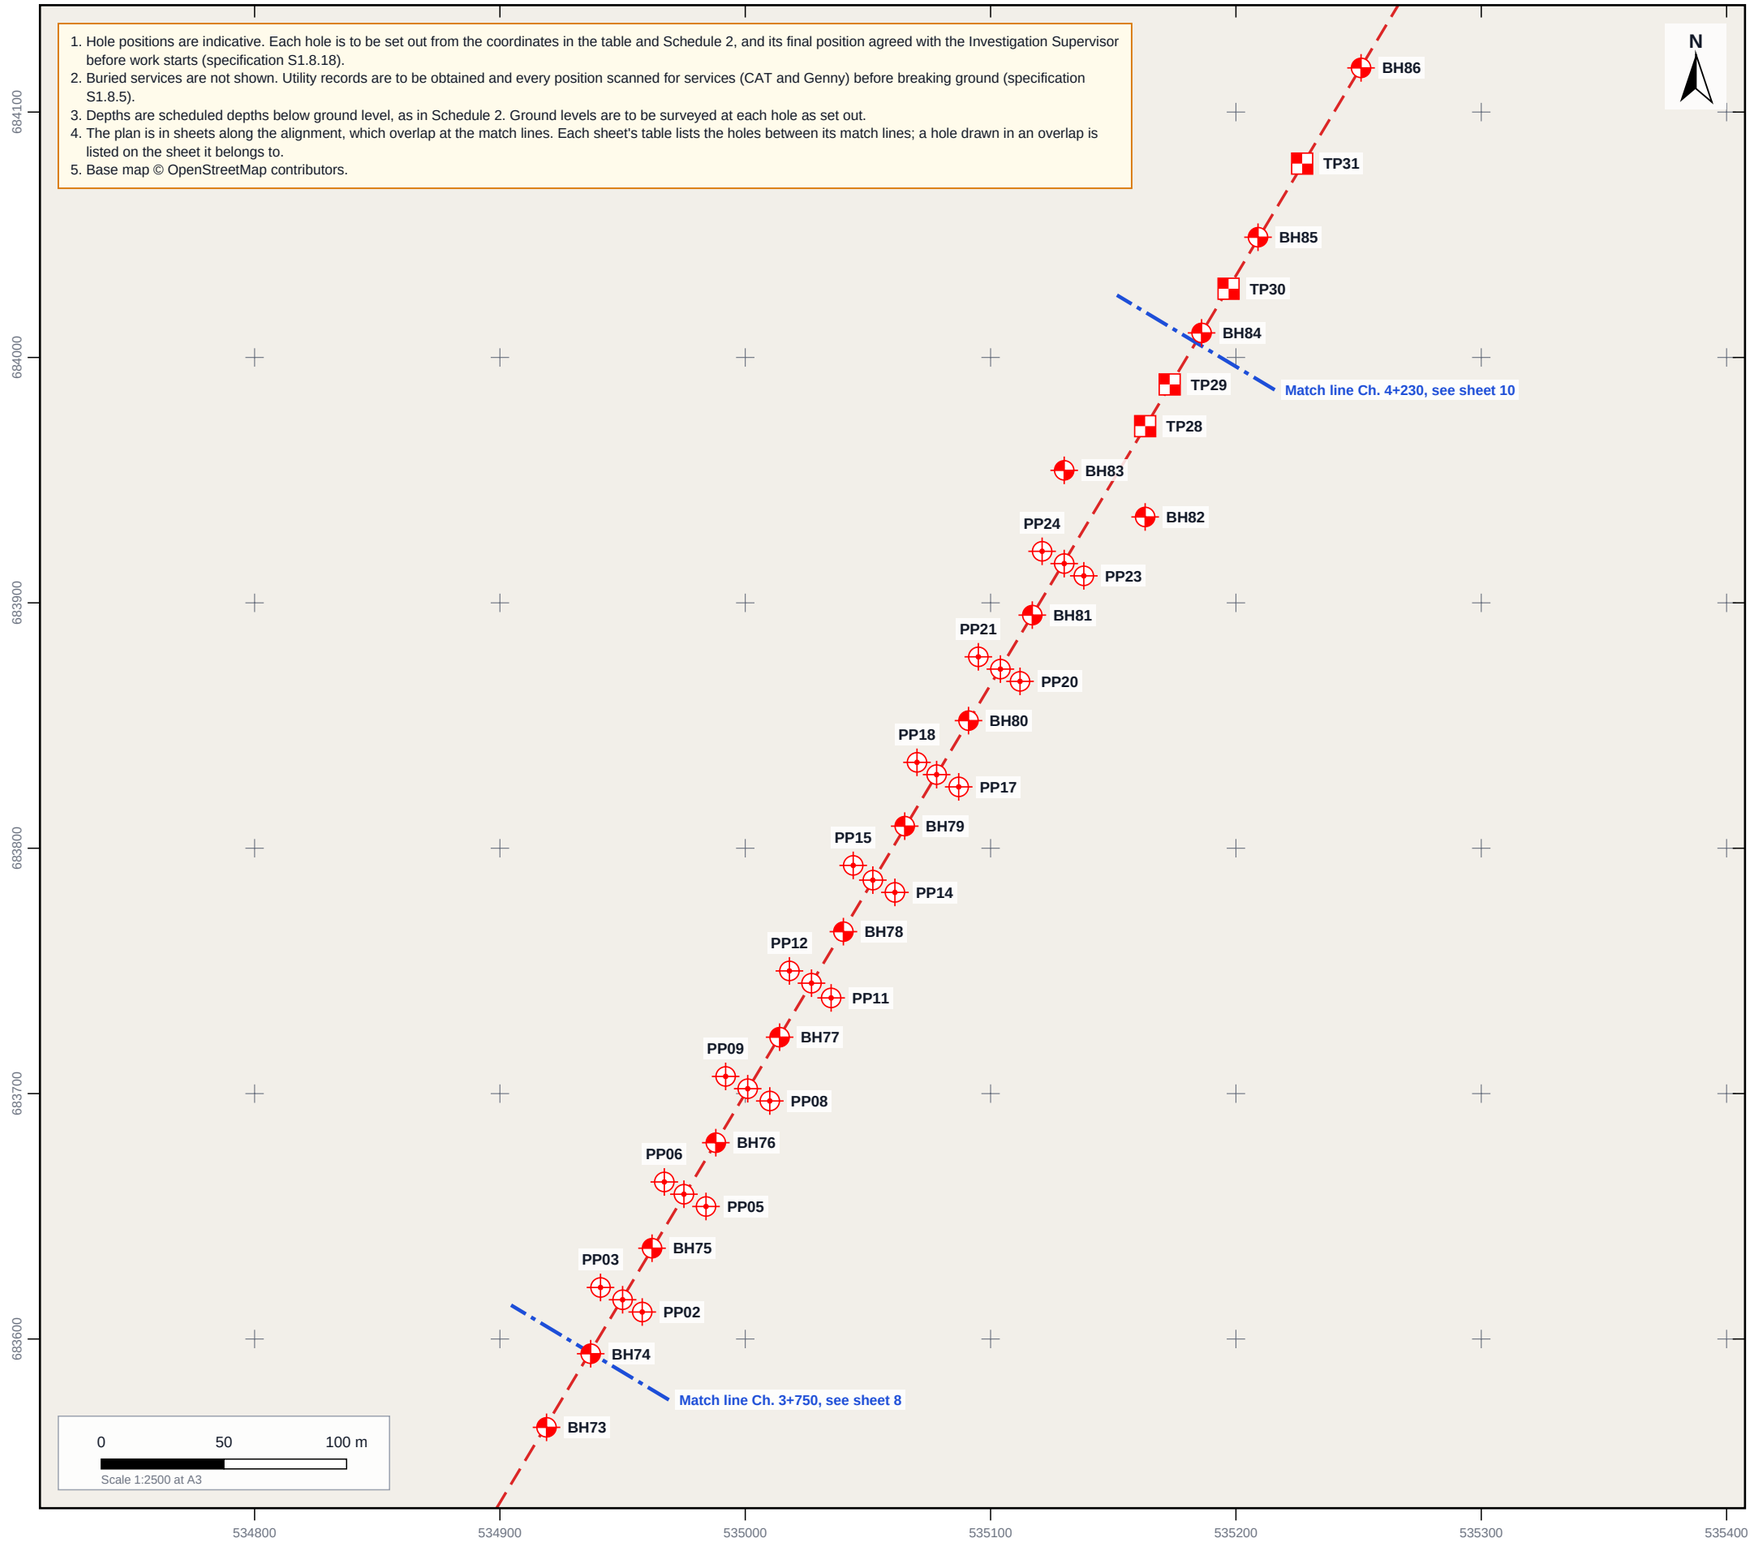

Legend

- Borehole
- Trial pit
- Probe
- Scheme alignment

Location

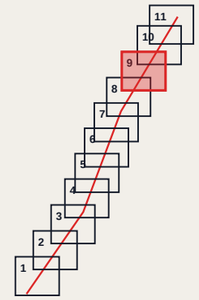

ID	Type	Depth (m)	Easting	Northing
BH74	CP	6	534,937	683,594
BH75	CP	6	534,962	683,637
BH76	CP	6	534,988	683,680
BH77	CP	6	535,014	683,723
BH78	CP	6	535,040	683,766
BH79	CP	6	535,065	683,809
BH80	CP	6	535,091	683,852
BH81	CP	6	535,117	683,895
BH82	RC	7.5	535,163	683,935
BH83	RC	7.5	535,130	683,954
TP28	TP	4.5	535,163	683,972
TP29	TP	3	535,173	683,989
PP01	PP	5	534,950	683,616
PP02	PP	5	534,958	683,611
PP03	PP	5	534,941	683,621
PP04	PP	5	534,975	683,659
PP05	PP	5	534,984	683,654
PP06	PP	5	534,967	683,664
PP07	PP	5	535,001	683,702
PP08	PP	5	535,010	683,697
PP09	PP	5	534,992	683,707
PP10	PP	5	535,027	683,745
PP11	PP	5	535,035	683,739
PP12	PP	5	535,018	683,750

PROJECT
Example Relief Road, Ennis: Ground Investigation Contract

EMPLOYER
Example Roads Authority

DRAWING
Exploratory Hole Location Plan

DRAWING NO.	SHEET	REV
EXAMPLE-01-GI-001	9 of 11	P01

SCALE / DATE
1:2500 @ A3 · 08/10/2026

STATUS
Preliminary: for tender

Coordinate system: Irish Transverse Mercator (ITM / EPSG:2157).

Ground Intel

EXPLORATORY HOLE LOCATION PLAN

Setting-out schedule (continued)

ID	Type	Depth (m)	Easting	Northing
PP13	PP	5	535,052	683,787
PP14	PP	5	535,061	683,782
PP15	PP	5	535,044	683,793
PP16	PP	5	535,078	683,830
PP17	PP	5	535,087	683,825
PP18	PP	5	535,070	683,835
PP19	PP	5	535,104	683,873
PP20	PP	5	535,112	683,868
PP21	PP	5	535,095	683,878
PP22	PP	5	535,130	683,916
PP23	PP	5	535,138	683,911
PP24	PP	5	535,121	683,921

PROJECT
Example Relief Road, Ennis: Ground Investigation Contract

EMPLOYER
Example Roads Authority

DRAWING
Exploratory Hole Location Plan

DRAWING NO.	SHEET	REV
EXAMPLE-01-GI-001	**9 of 11**	**P01**

SCALE / DATE
1:2500 @ A3 · 08/10/2026


STATUS
Preliminary: for tender

Coordinate system: Irish Transverse Mercator (ITM / EPSG:2157).

Ground Intel

EXPLORATORY HOLE LOCATION PLAN


Example Relief Road, Ennis: Ground Investigation Contract

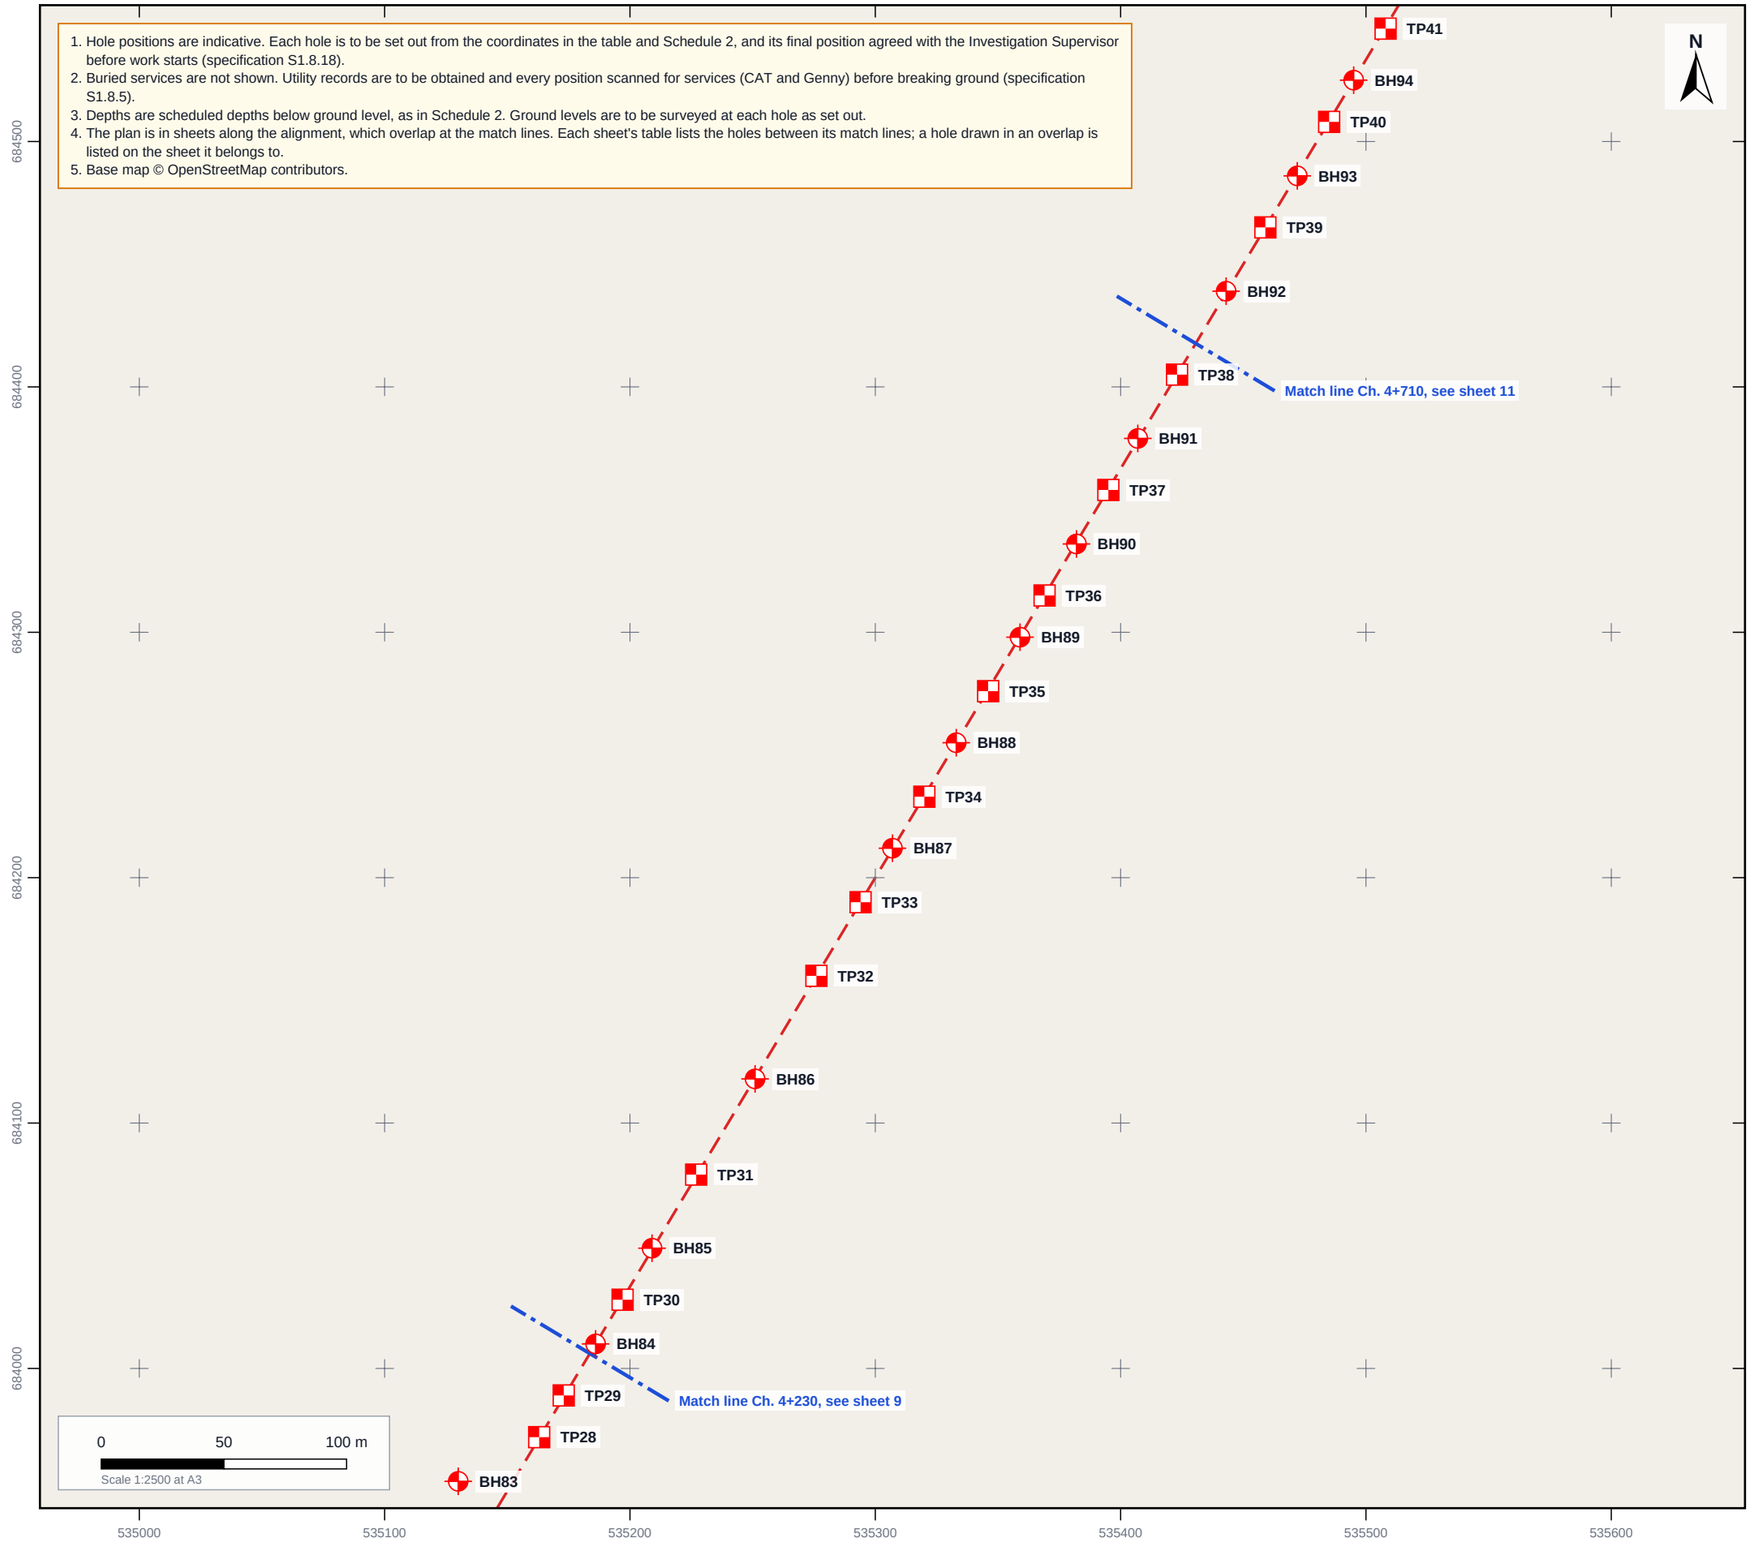

Legend

- Borehole
- Trial pit
- Scheme alignment

Location

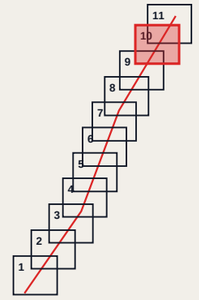

ID	Type	Depth (m)	Easting	Northing
BH84	RC	6.2	535,186	684,010
BH85	RC	6.2	535,209	684,049
BH86	CP/RC	8	535,251	684,118
BH87	RC	6.2	535,307	684,212
BH88	RC	6.2	535,333	684,255
BH89	RC	6.2	535,359	684,298
BH90	RC	6.2	535,382	684,336
BH91	RC	6.2	535,407	684,379
TP30	TP	3	535,197	684,028
TP31	TP	3	535,227	684,079
TP32	TP	3	535,276	684,160
TP33	TP	3	535,294	684,190
TP34	TP	3	535,320	684,233
TP35	TP	3	535,346	684,276
TP36	TP	3	535,369	684,315
TP37	TP	3	535,395	684,358
TP38	TP	3	535,423	684,405

PROJECT
Example Relief Road, Ennis: Ground Investigation Contract

EMPLOYER
Example Roads Authority

DRAWING
Exploratory Hole Location Plan

DRAWING NO.	SHEET	REV
EXAMPLE-01-GI-001	10 of 11	P01

SCALE / DATE
1:2500 @ A3 · 08/10/2026

STATUS
Preliminary: for tender


Coordinate system: Irish Transverse Mercator (ITM / EPSG:2157).

Ground Intel

EXPLORATORY HOLE LOCATION PLAN

Example Relief Road, Ennis: Ground Investigation Contract


1. Hole positions are indicative. Each hole is to be set out from the coordinates in the table and Schedule 2, and its final position agreed with the Investigation Supervisor before work starts (specification S1.8.18).
2. Buried services are not shown. Utility records are to be obtained and every position scanned for services (CAT and Genny) before breaking ground (specification S1.8.5).
3. Depths are scheduled depths below ground level, as in Schedule 2. Ground levels are to be surveyed at each hole as set out.
4. The plan is in sheets along the alignment, which overlap at the match lines. Each sheet's table lists the holes between its match lines; a hole drawn in an overlap is listed on the sheet it belongs to.
5. Base map © OpenStreetMap contributors.

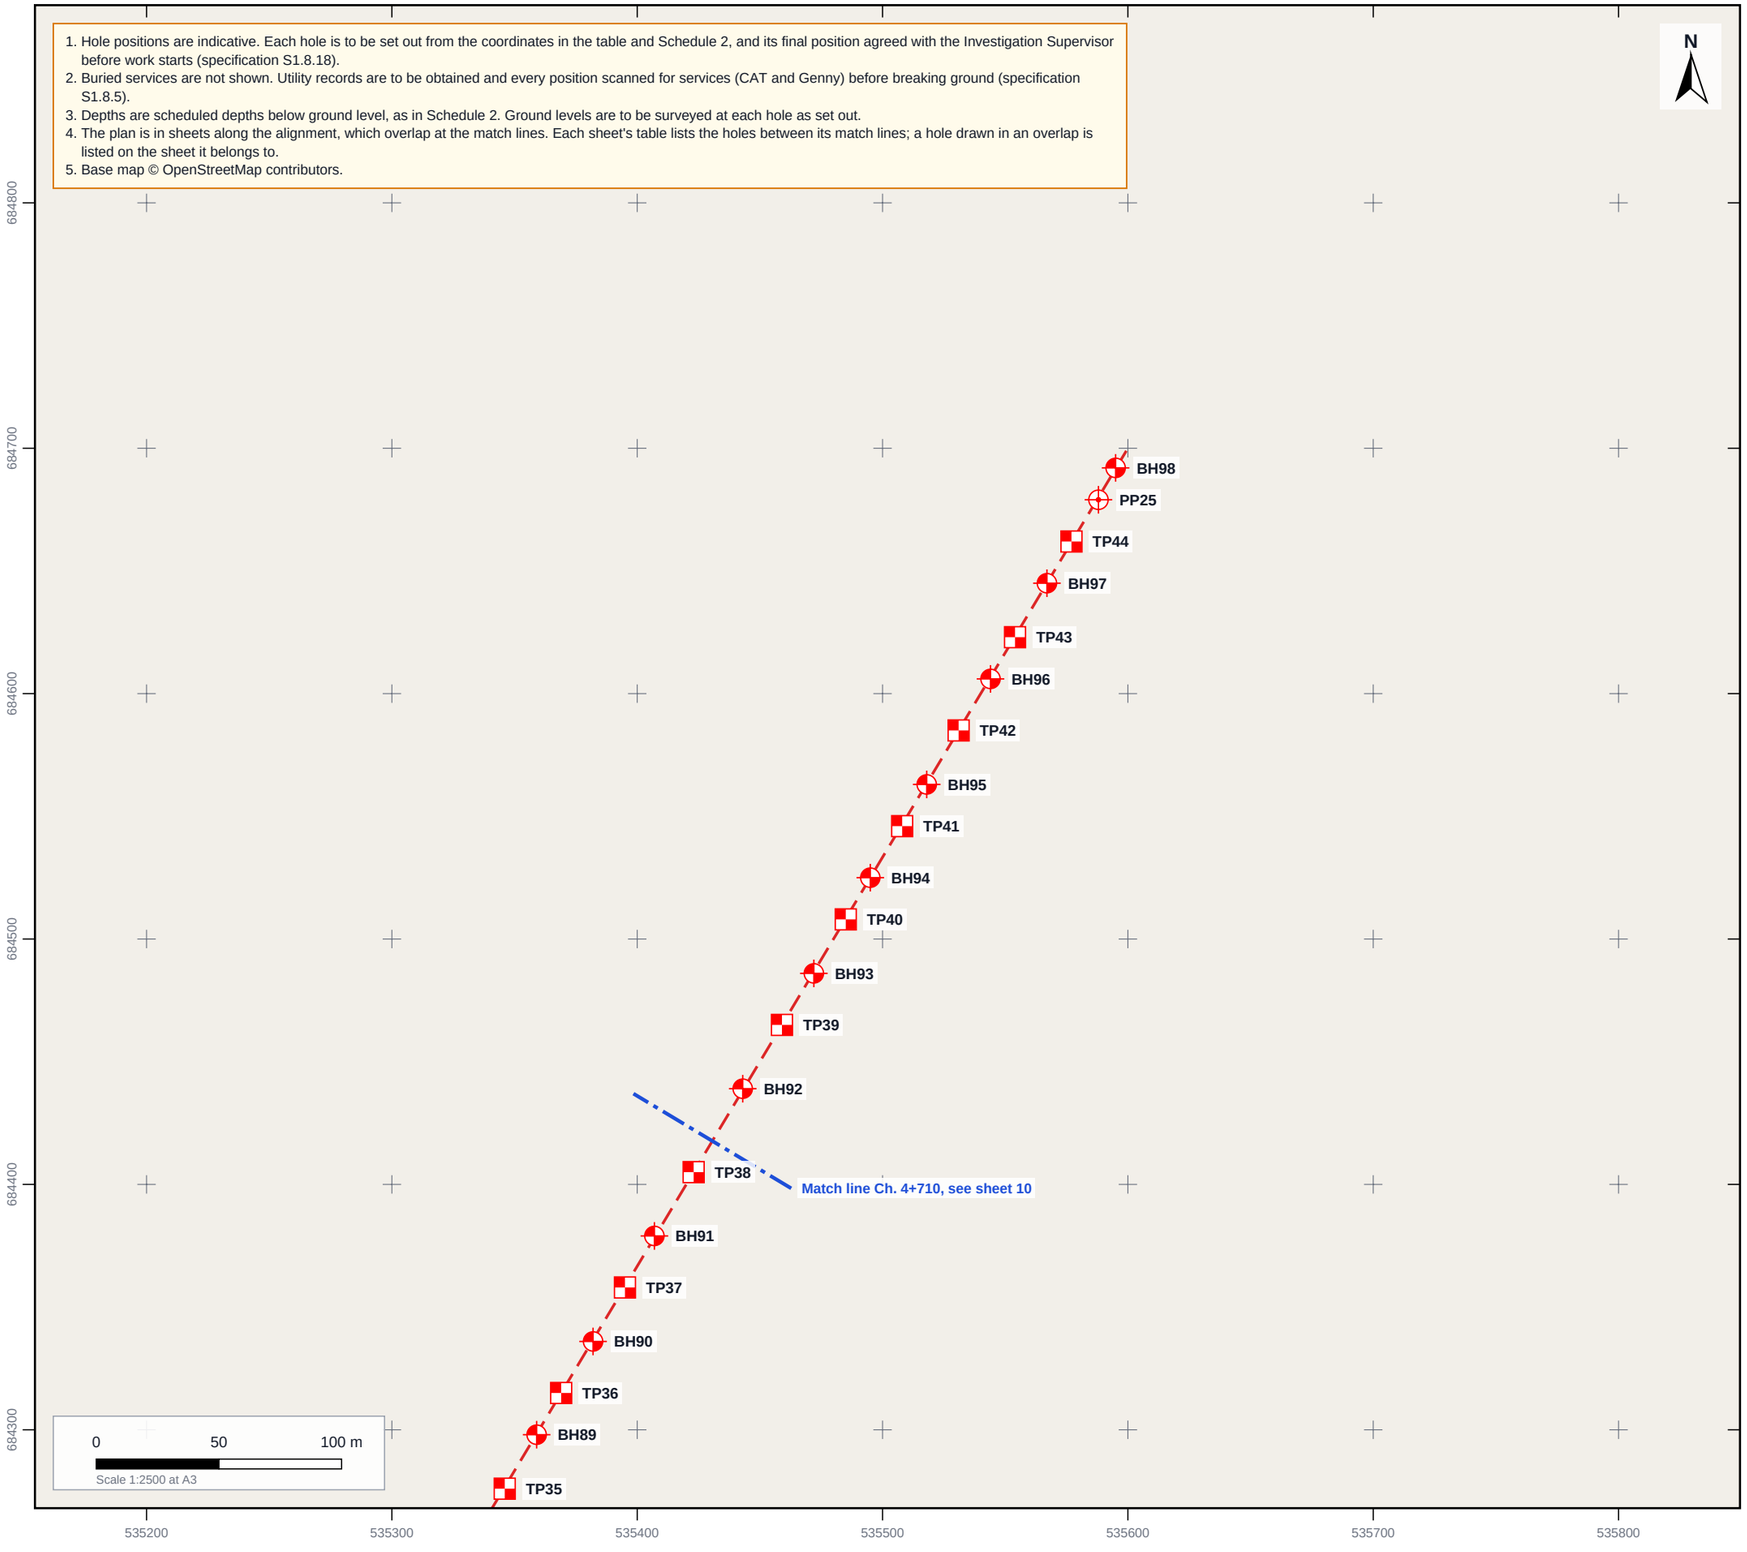

Legend

- Borehole
- Trial pit
- Probe
- Scheme alignment

Location

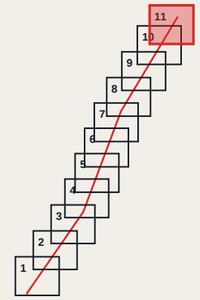

ID	Type	Depth (m)	Easting	Northing
BH92	CP/RC	8	535,443	684,439
BH93	RC	6.2	535,472	684,486
BH94	RC	6.2	535,495	684,525
BH95	RC	6.2	535,518	684,563
BH96	RC	6.2	535,544	684,606
BH97	RC	6.2	535,567	684,645
BH98	CP	6	535,595	684,692
TP39	TP	3	535,459	684,465
TP40	TP	3	535,485	684,508
TP41	TP	3	535,508	684,546
TP42	TP	3	535,531	684,585
TP43	TP	3	535,554	684,623
TP44	TP	3	535,577	684,662
PP25	PP	5	535,588	684,679

PROJECT
Example Relief Road, Ennis: Ground Investigation Contract

EMPLOYER
Example Roads Authority

DRAWING
Exploratory Hole Location Plan

DRAWING NO.	SHEET	REV
EXAMPLE-01-GI-001	11 of 11	P01

SCALE / DATE
1:2500 @ A3 · 08/10/2026

STATUS
Preliminary: for tender

Coordinate system: Irish Transverse Mercator (ITM / EPSG:2157).

Ground Intel